


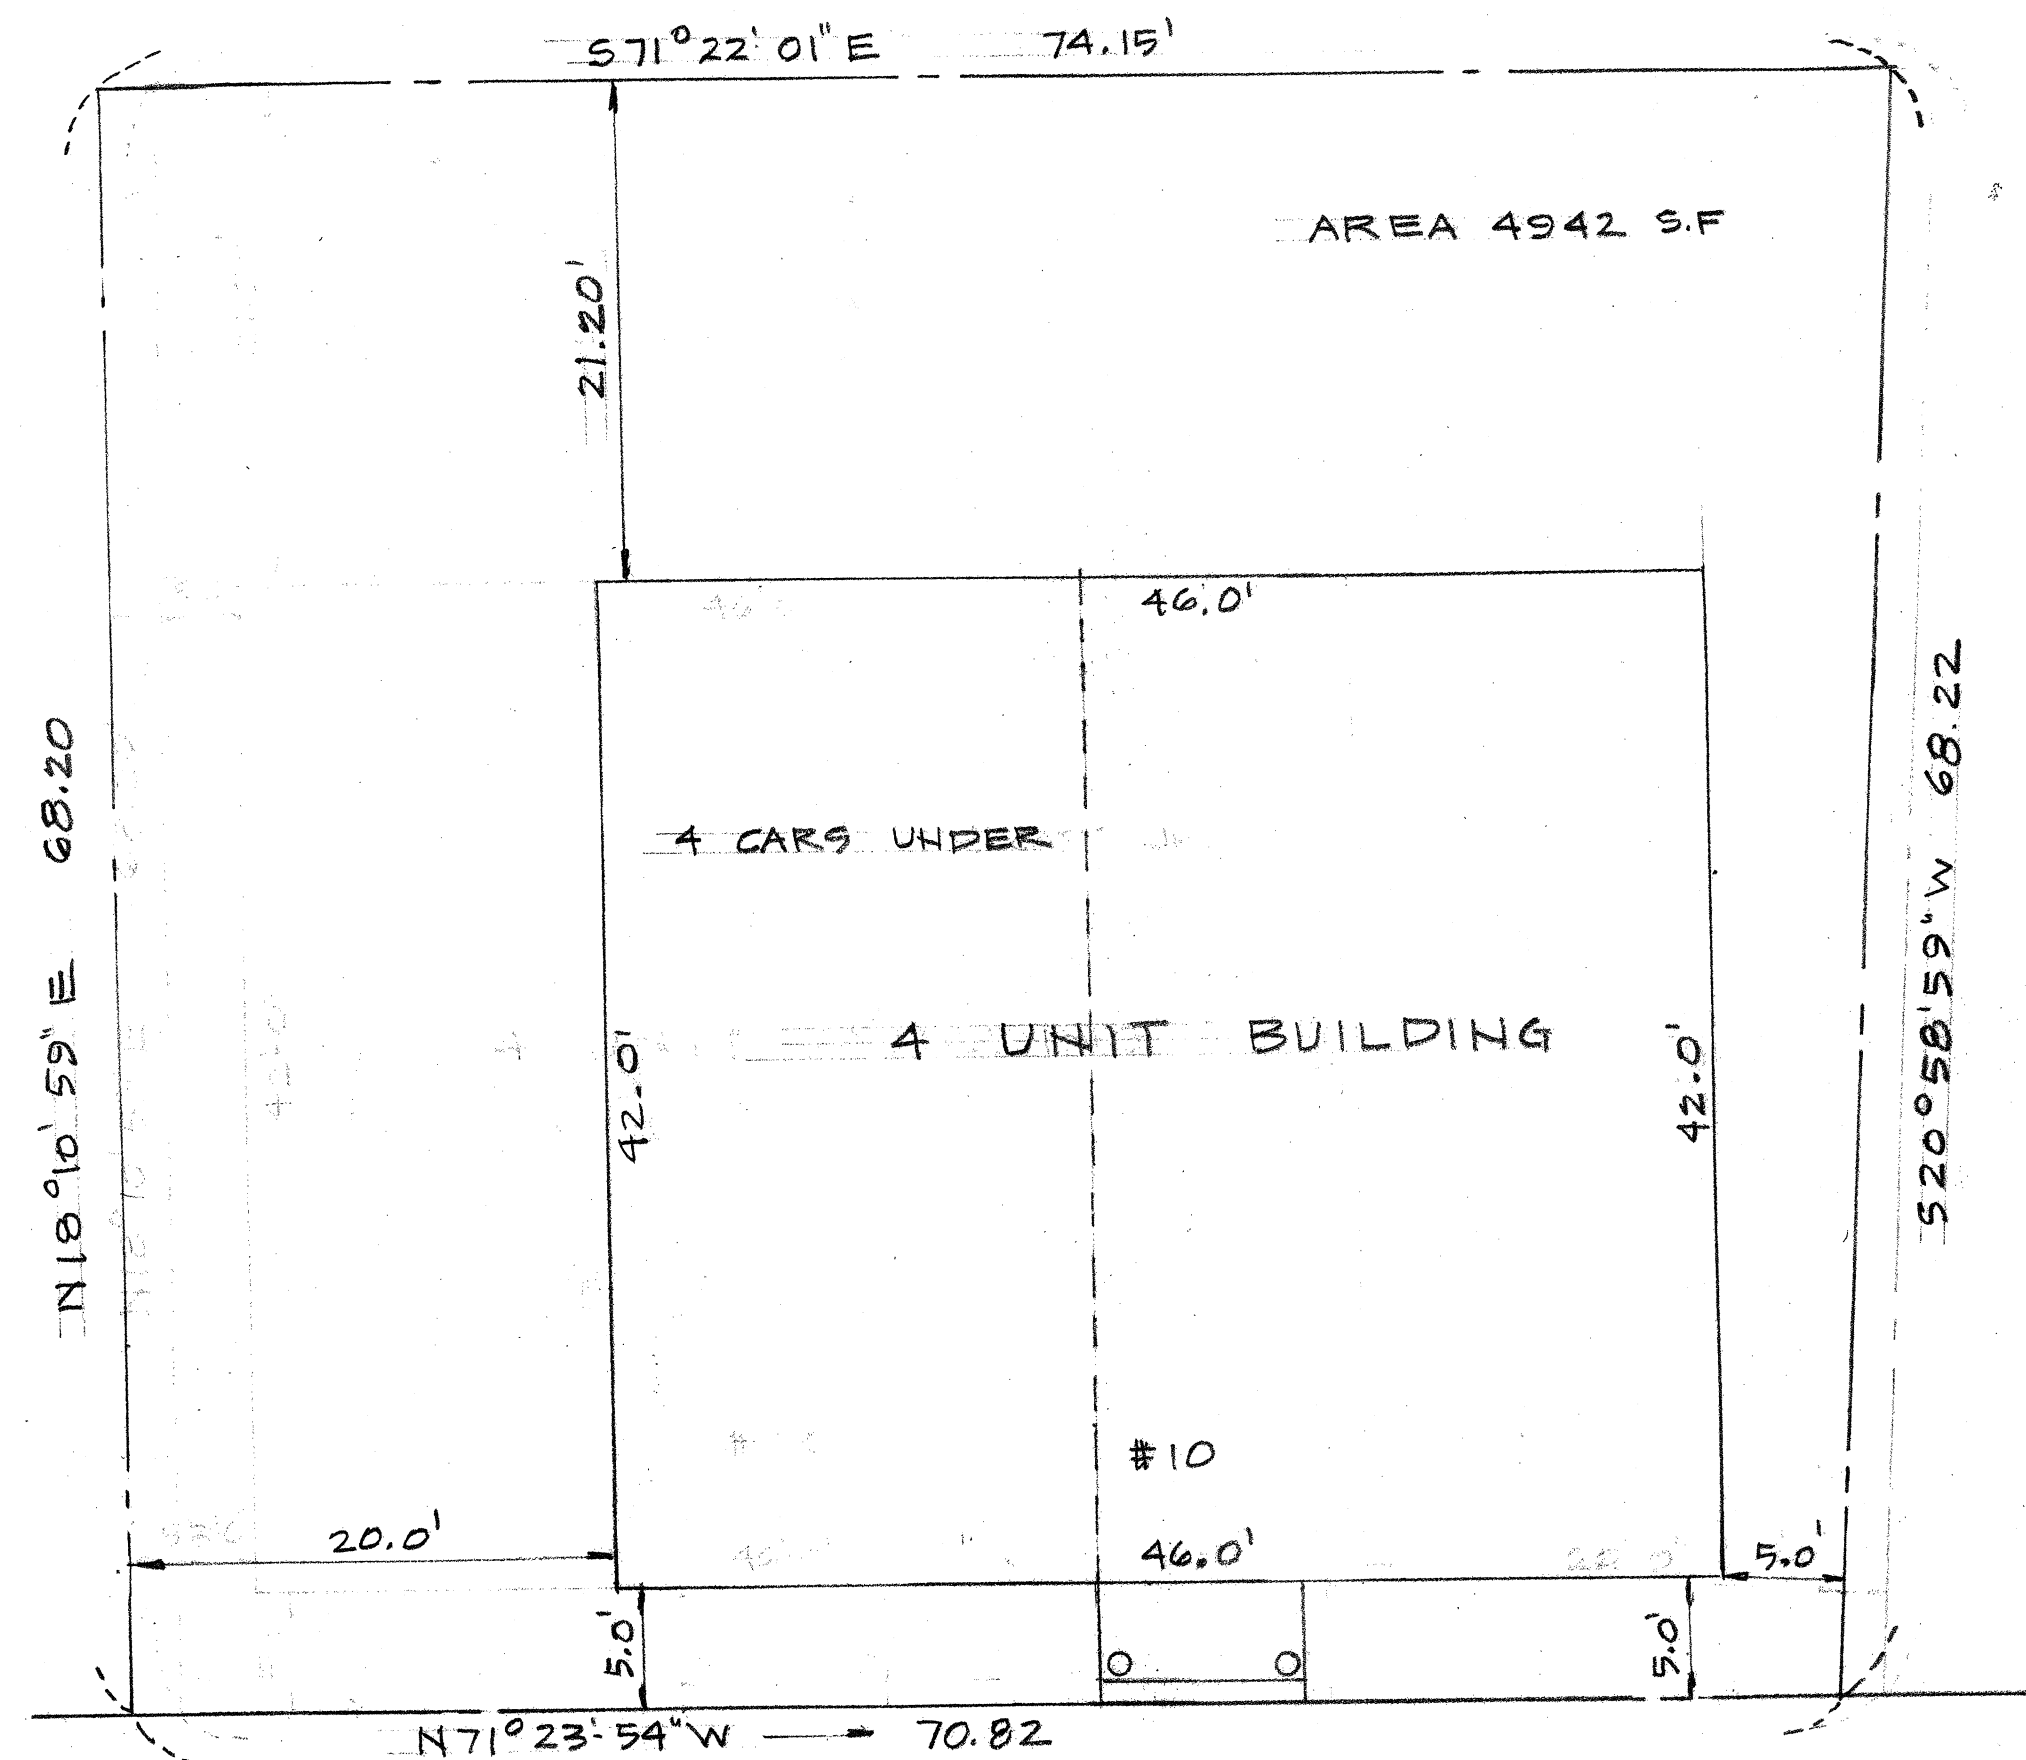

ALLEN COURT

SCALE 1/8" = 1'-0"

PLAN OF LAND
IN
SOMERVILLE MA


4 UNIT BUILDING FOR EMERY HOMES 10 ALAN COURT SOMERVILLE MA	RESIDENTIAL DESIGNS BY ROBERT M. CONNELL 22 NORTH ST. WILMINGTON MA	SCALE 1/8" = 1'-0" DATE 7-2013 C1
--	--	---

A
DATE
SCALE 1/4"=1'-0"

33 NORTH ST. WILMINGTON MA
ROBERT M. CONNELL
RESIDENTIAL DESIGNS BY

AN ALIVEWORKS
EMERY HOMES
4 UNIT BUILDING FOR

A

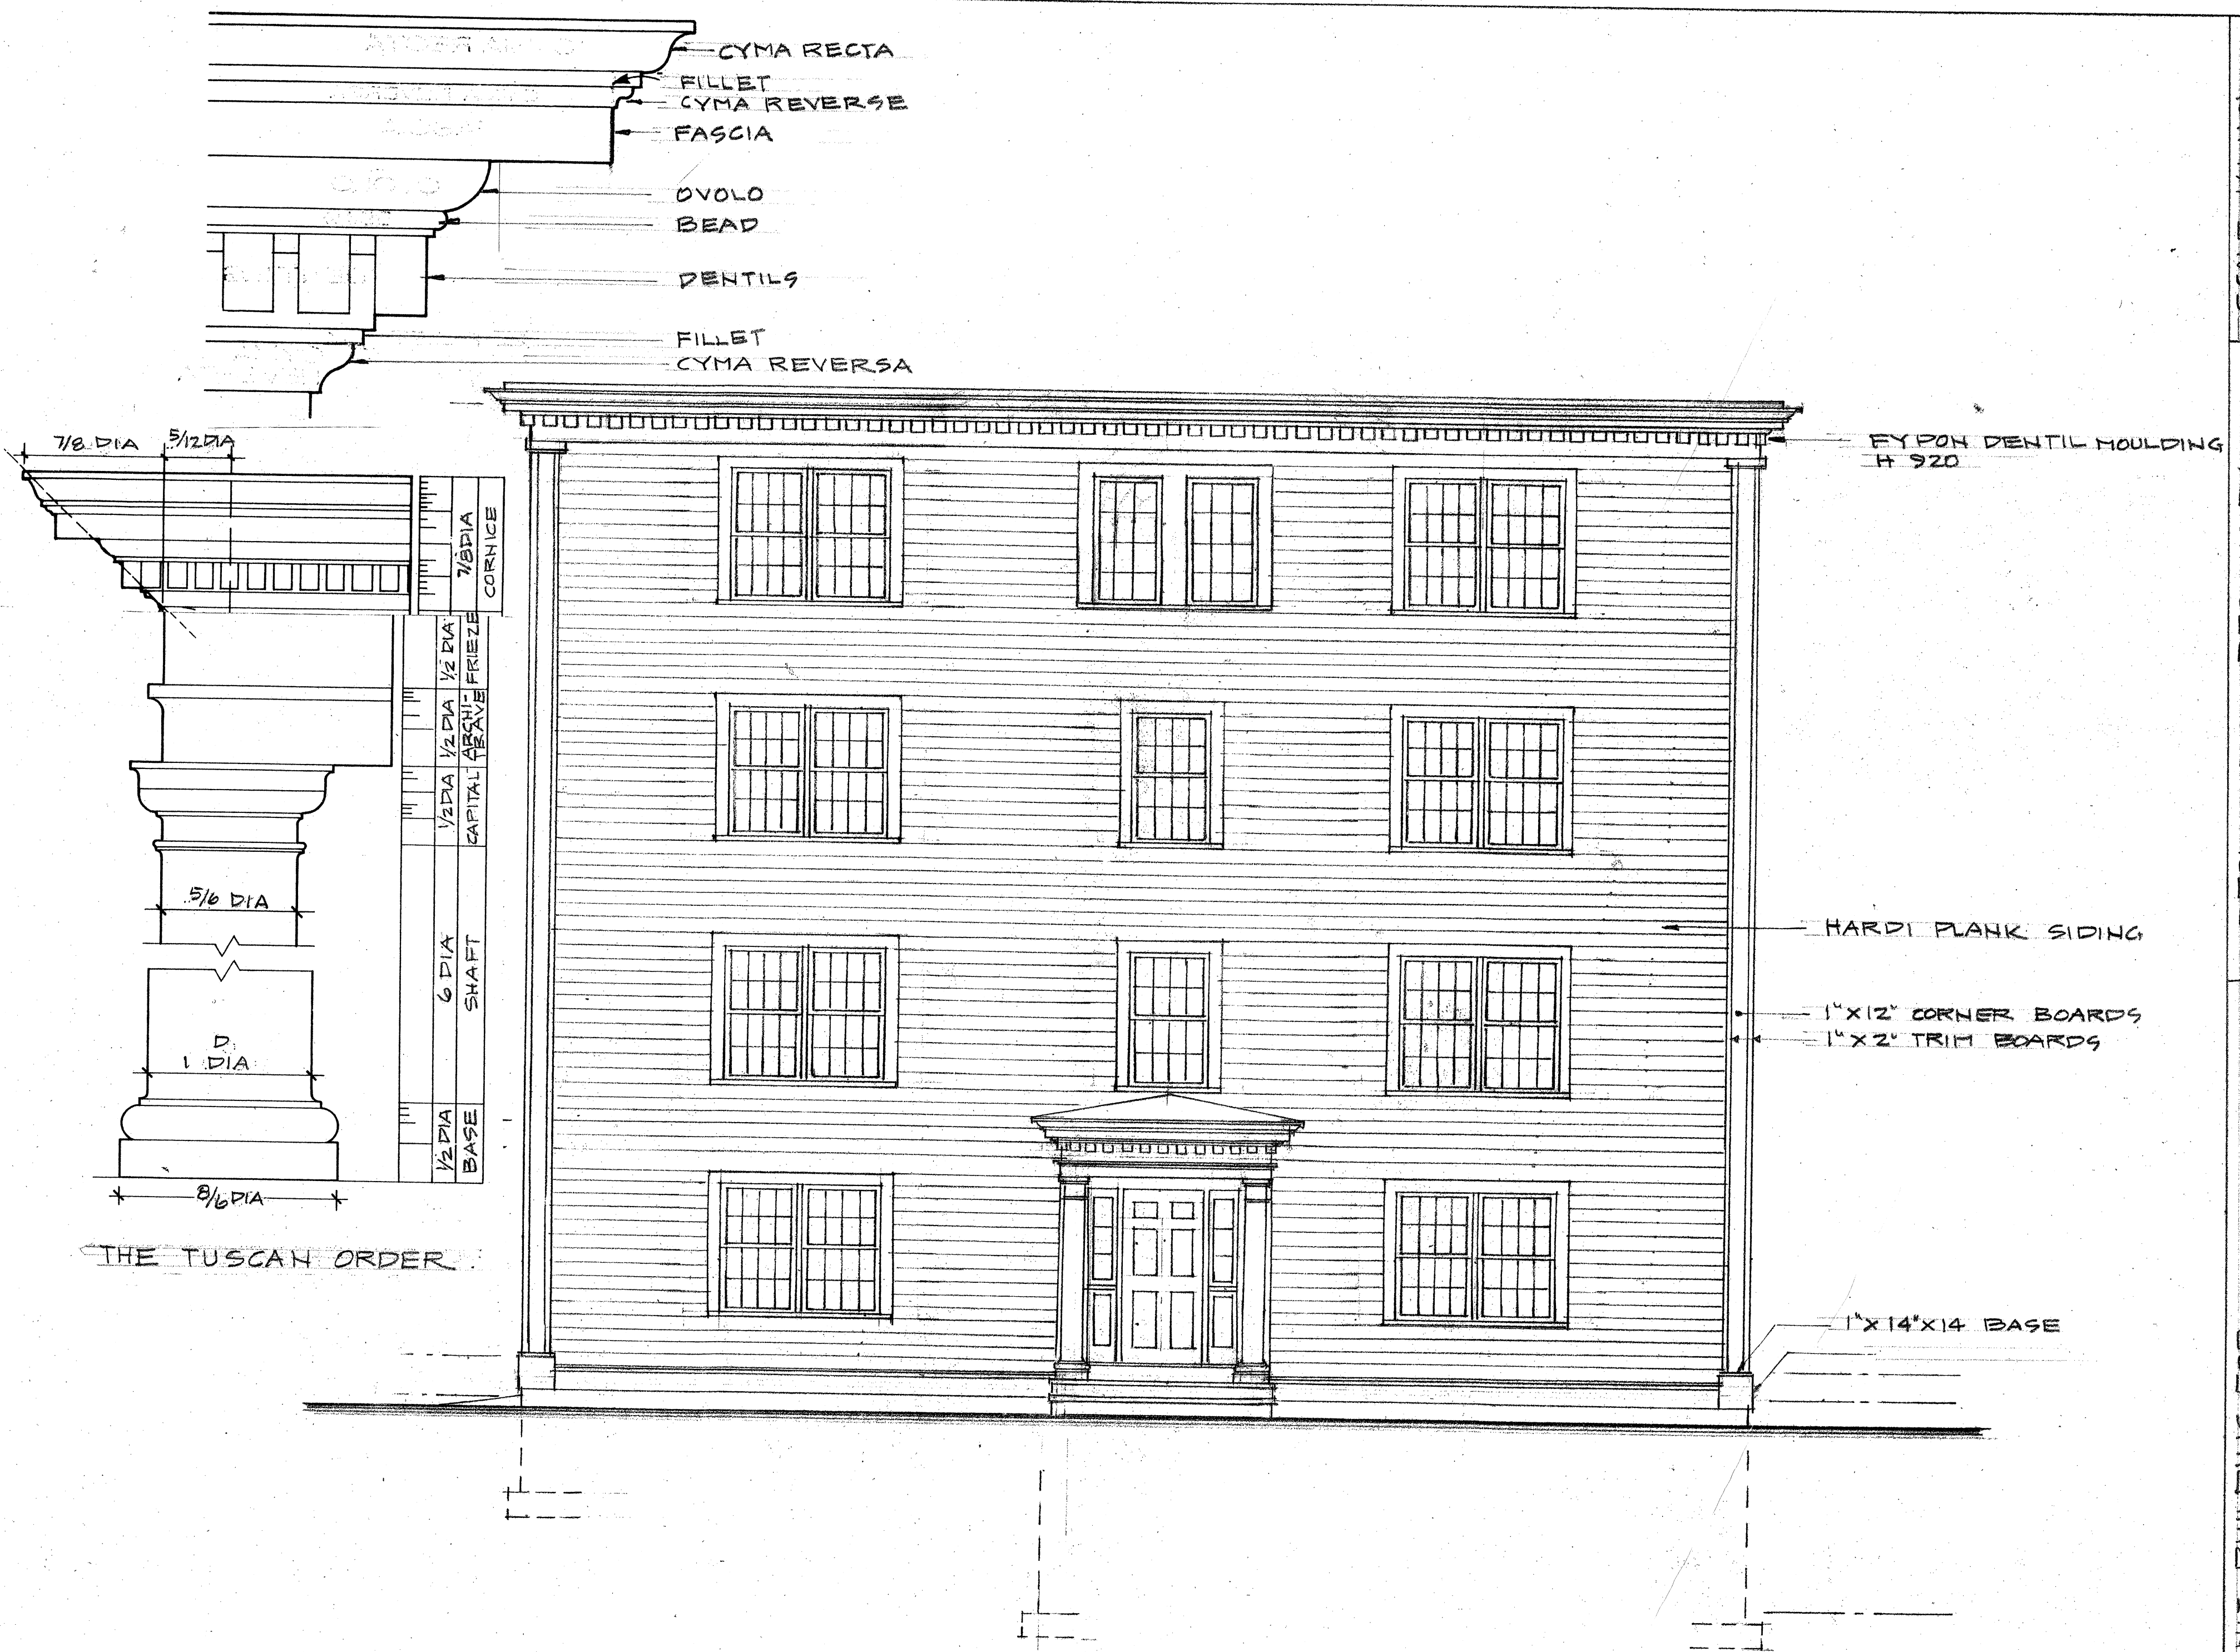


FRONT ELEVATION

SCALE 1/4"=1'-0"

4 UNIT BUILDING FOR
EMERY HOMES
10 ALAN COURT SOMERVILLE MA


RESIDENTIAL DESIGNS BY
ROBERT M. CONNELL
22 NORTH ST. WILMINGTON MA

SCALE 1/4"=1'-0"
DATE 11- 2013
A1

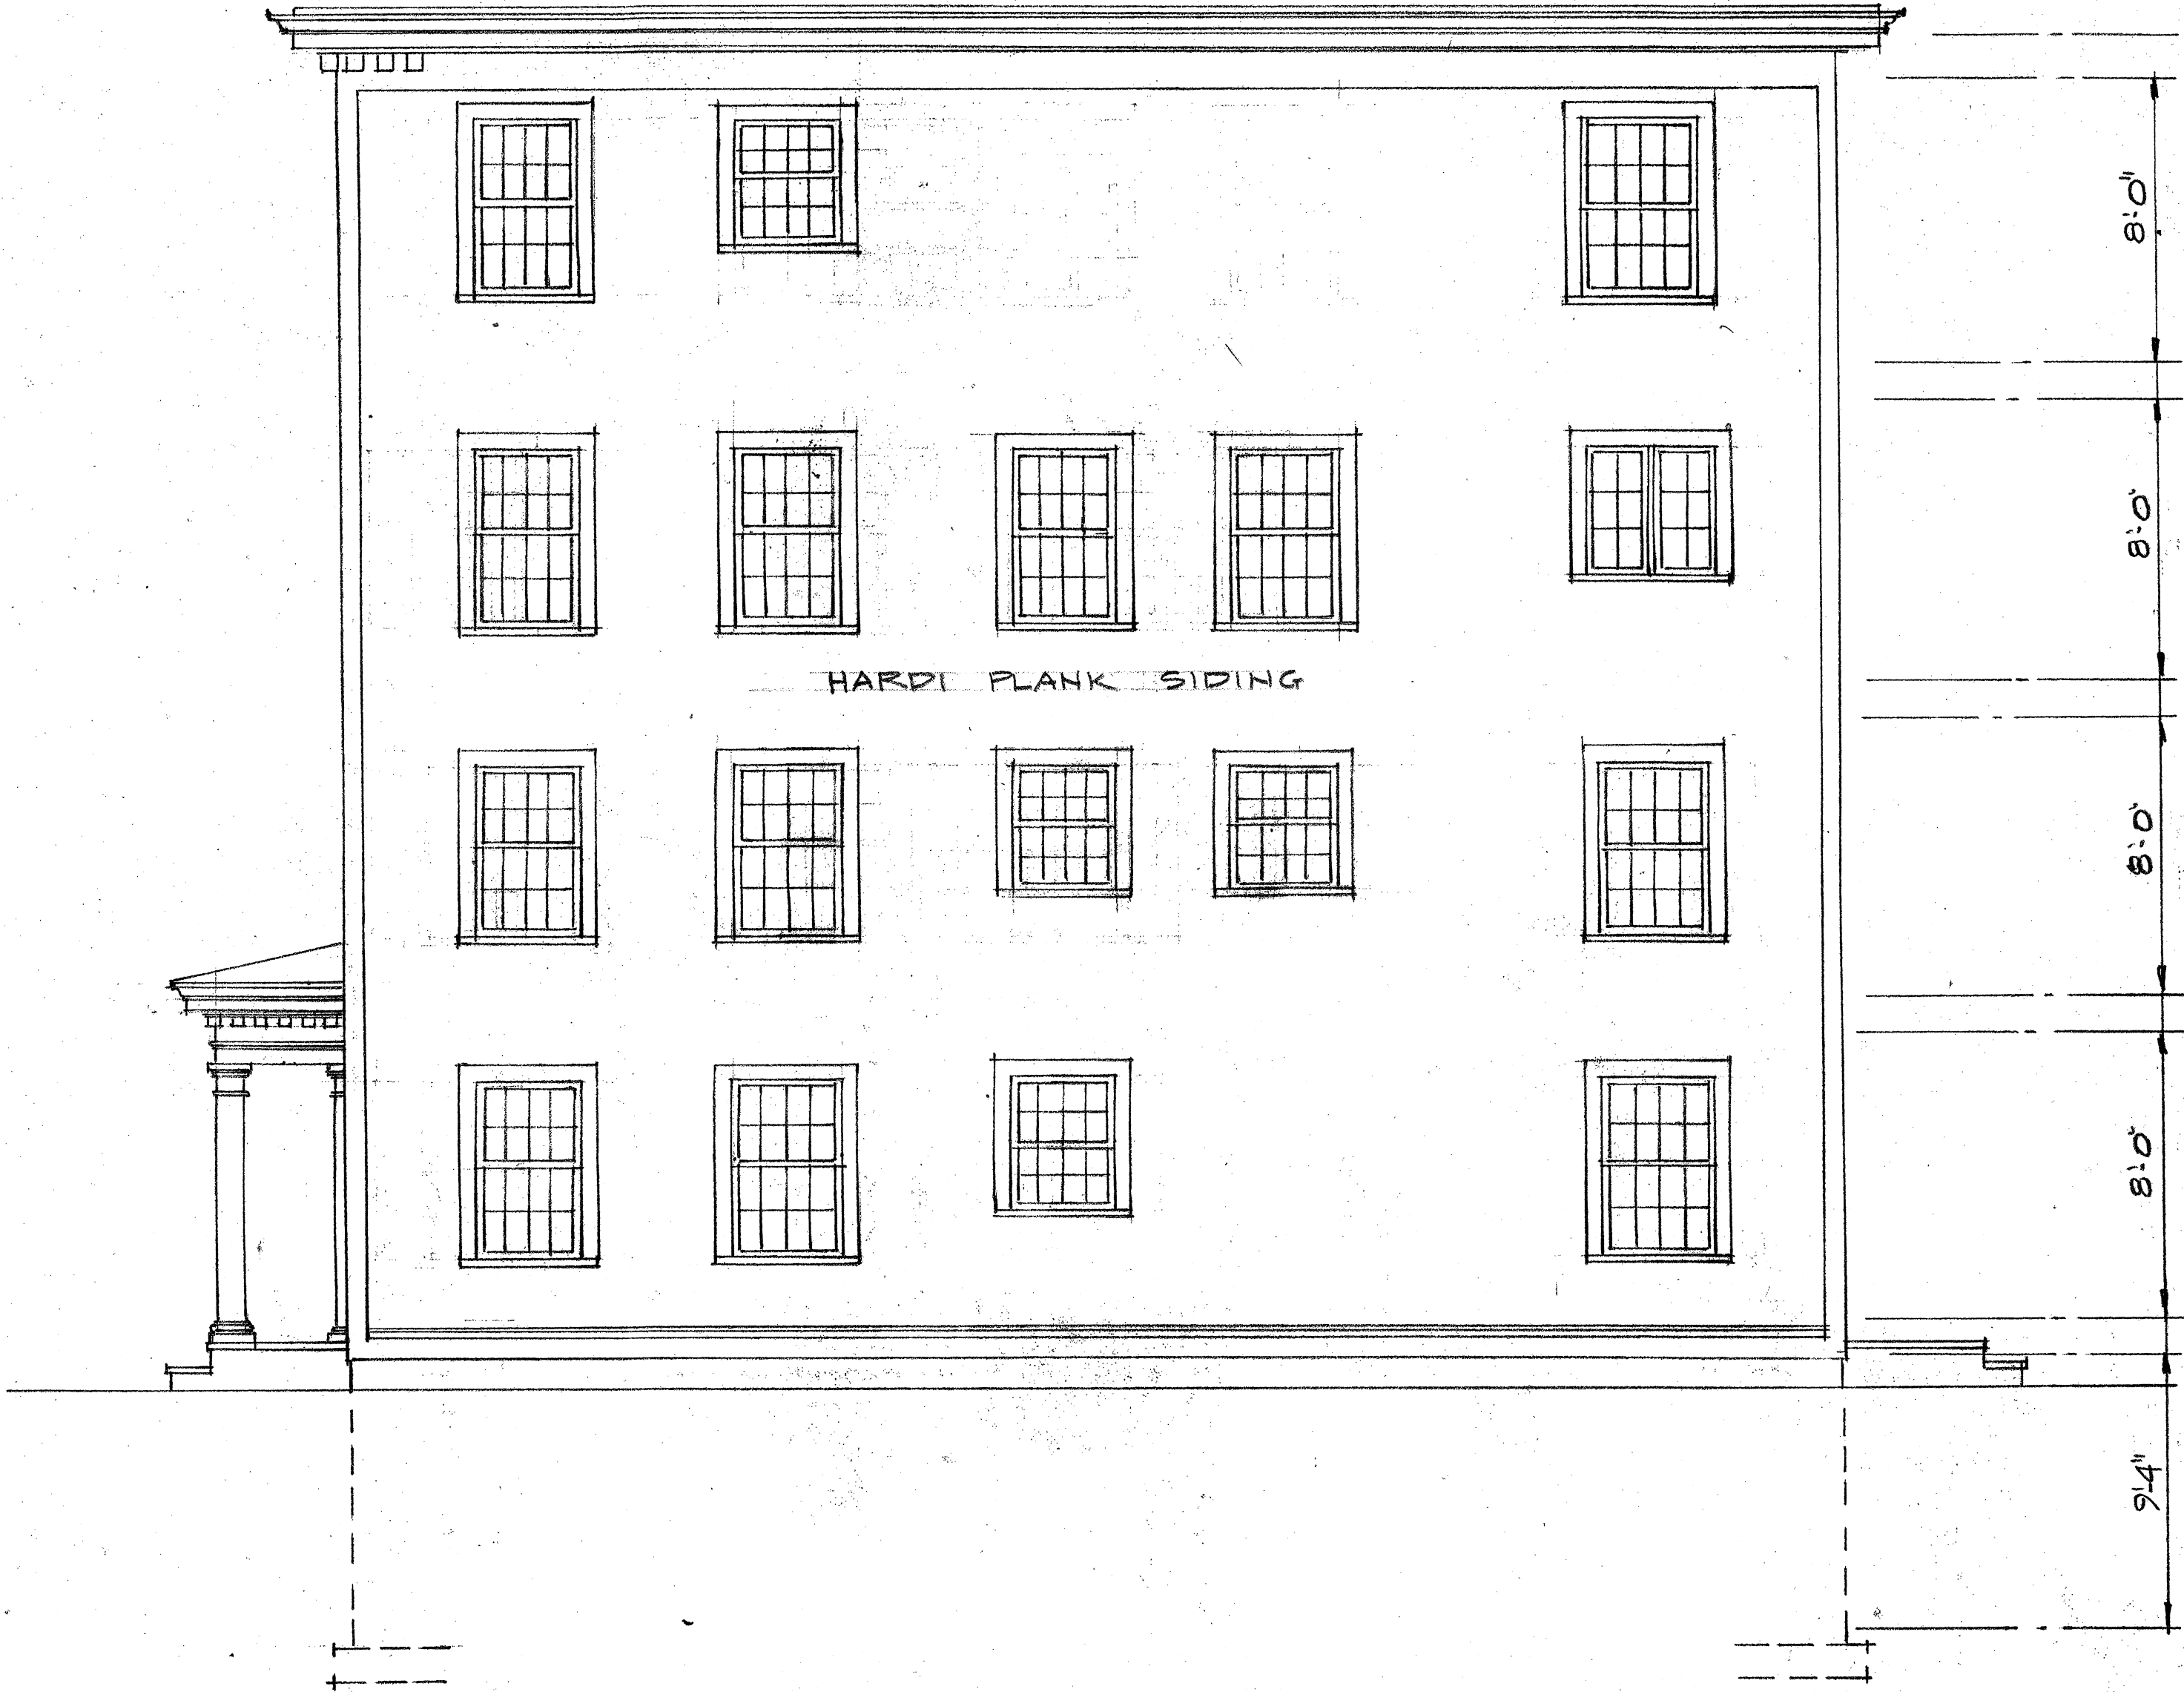

RIGHT SIDE ELEVATION

SCALE 1/4"=1'-0"

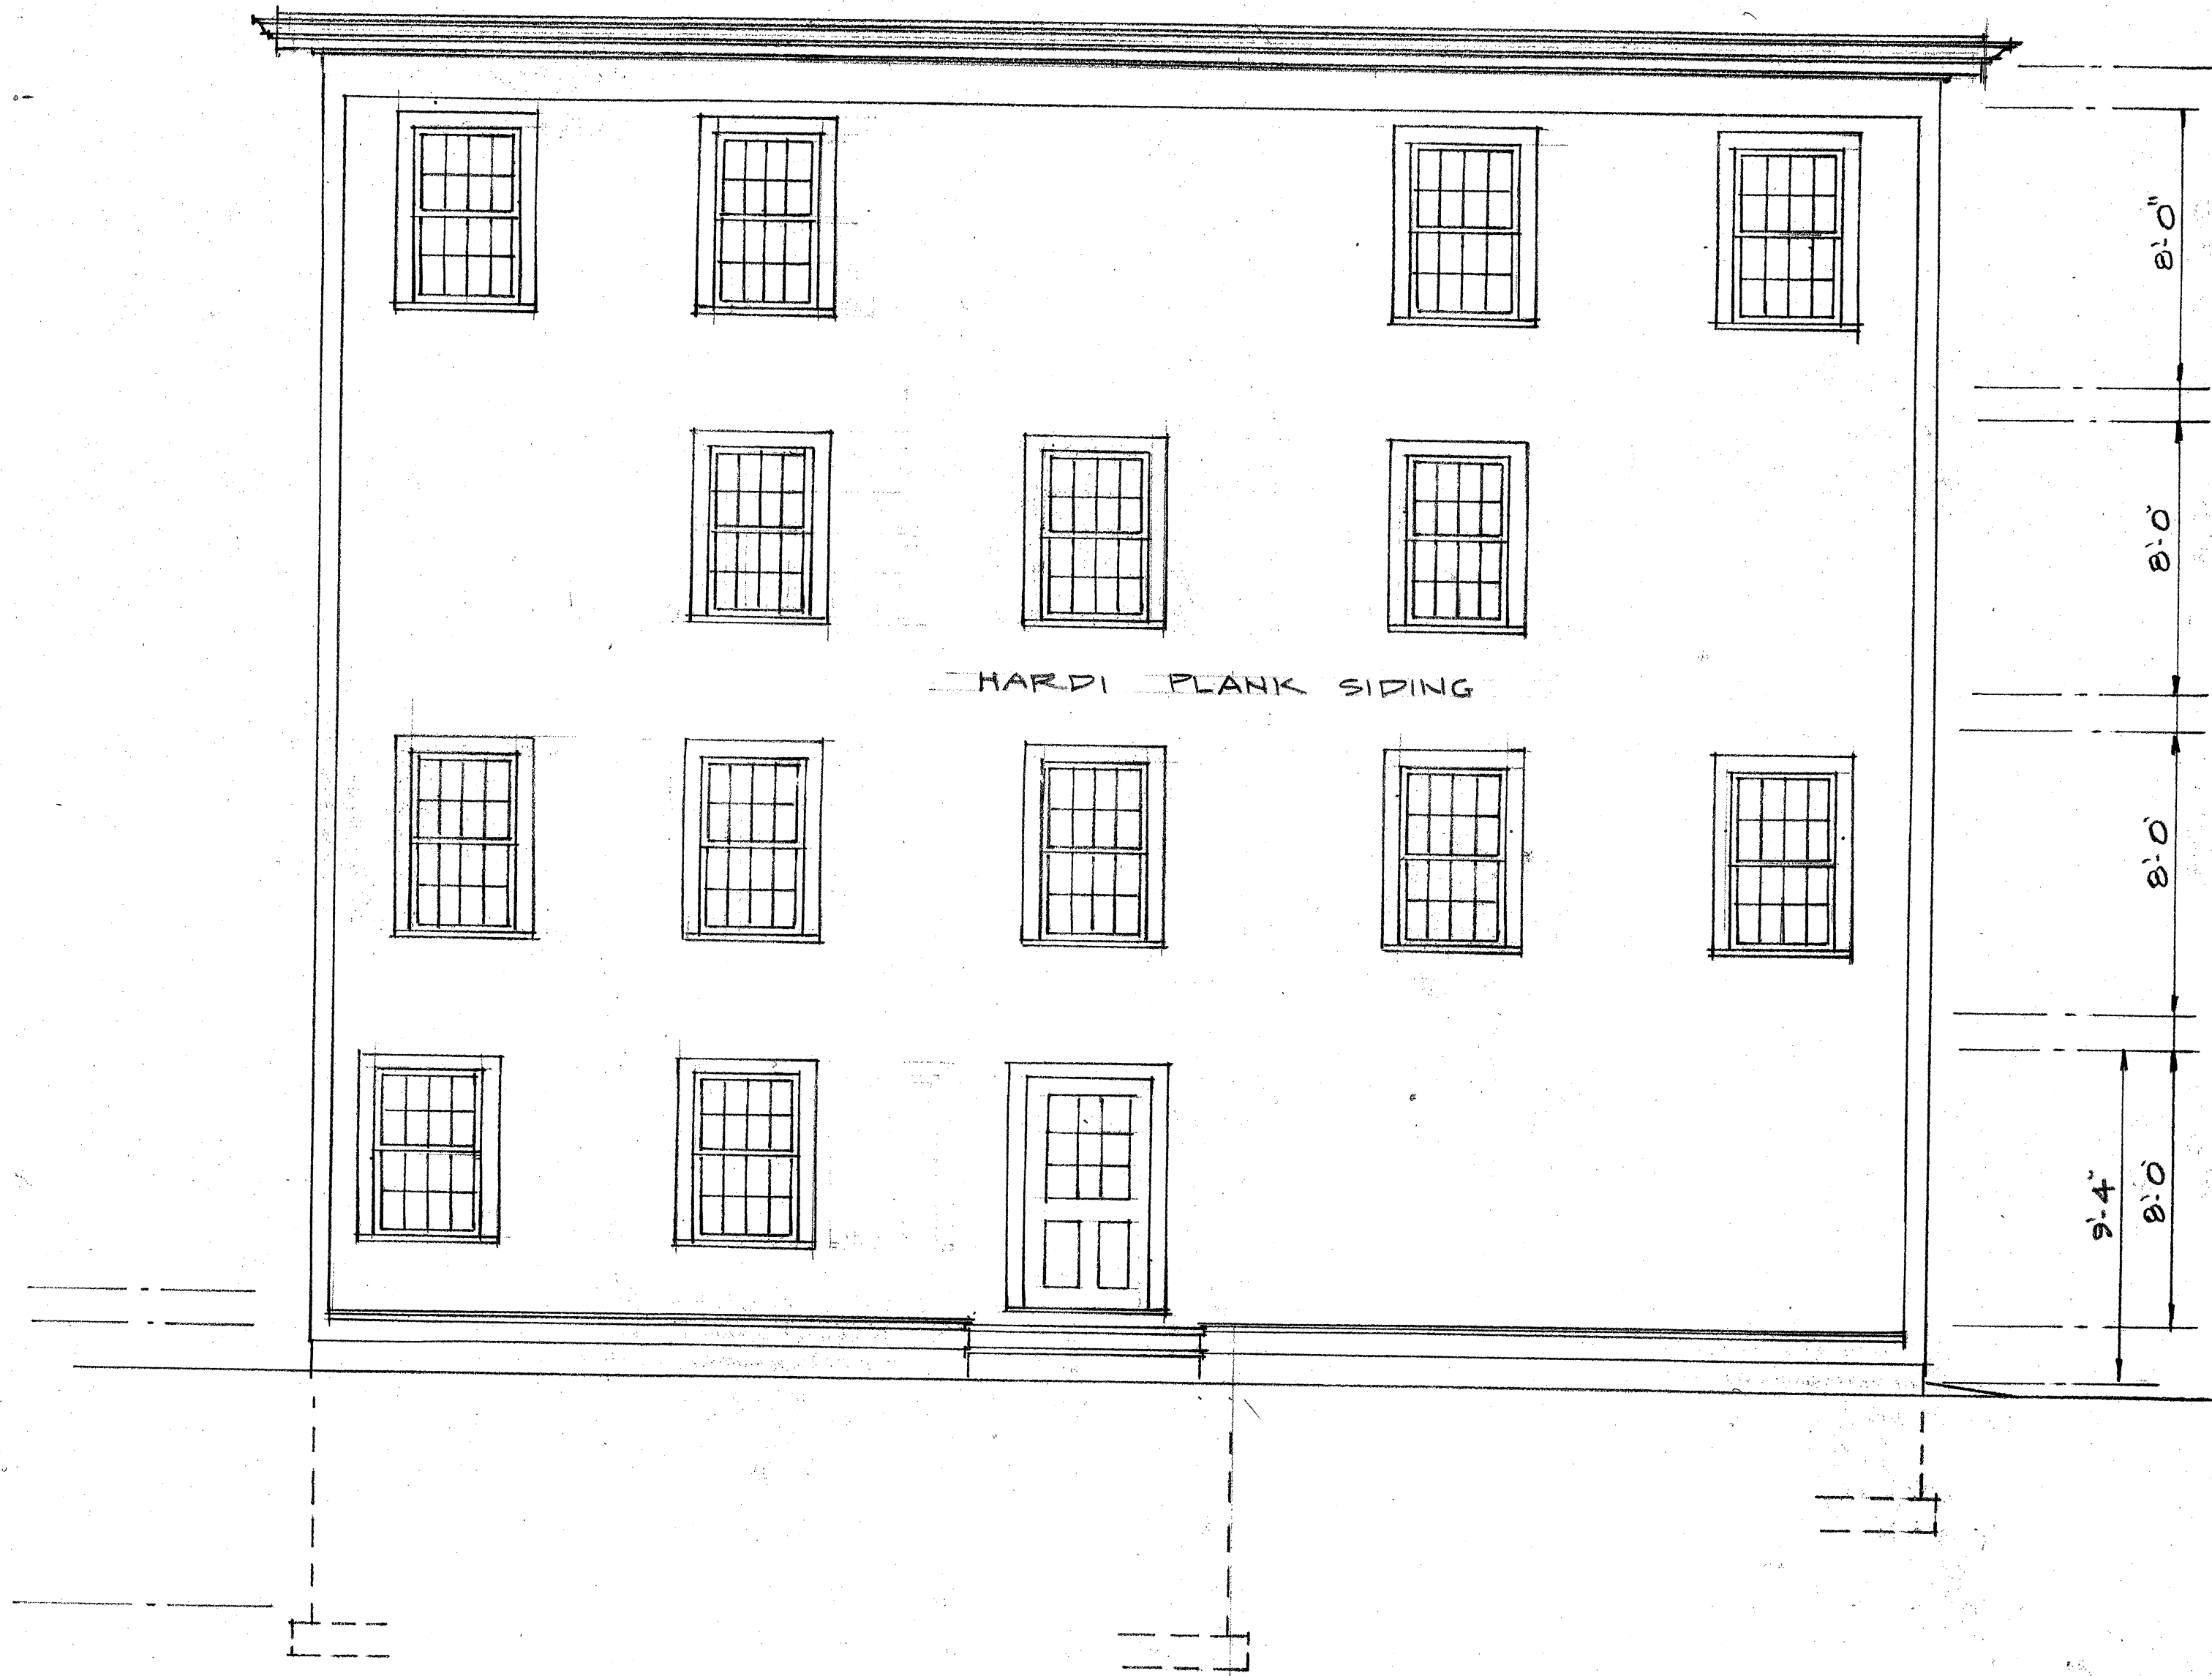

REAR ELEVATION
SCALE 1/4"=1'-0"


A

4 UNIT BUILDING FOR
EMERY HOMES
10 ALAN COURT SOMERVILLE MA

RESIDENTIAL DESIGNS BY
ROBERT M. CONNELL
22 NORTH ST. WILMINGTON MA

DATE
SCALE 1/4"=1'-0"

A

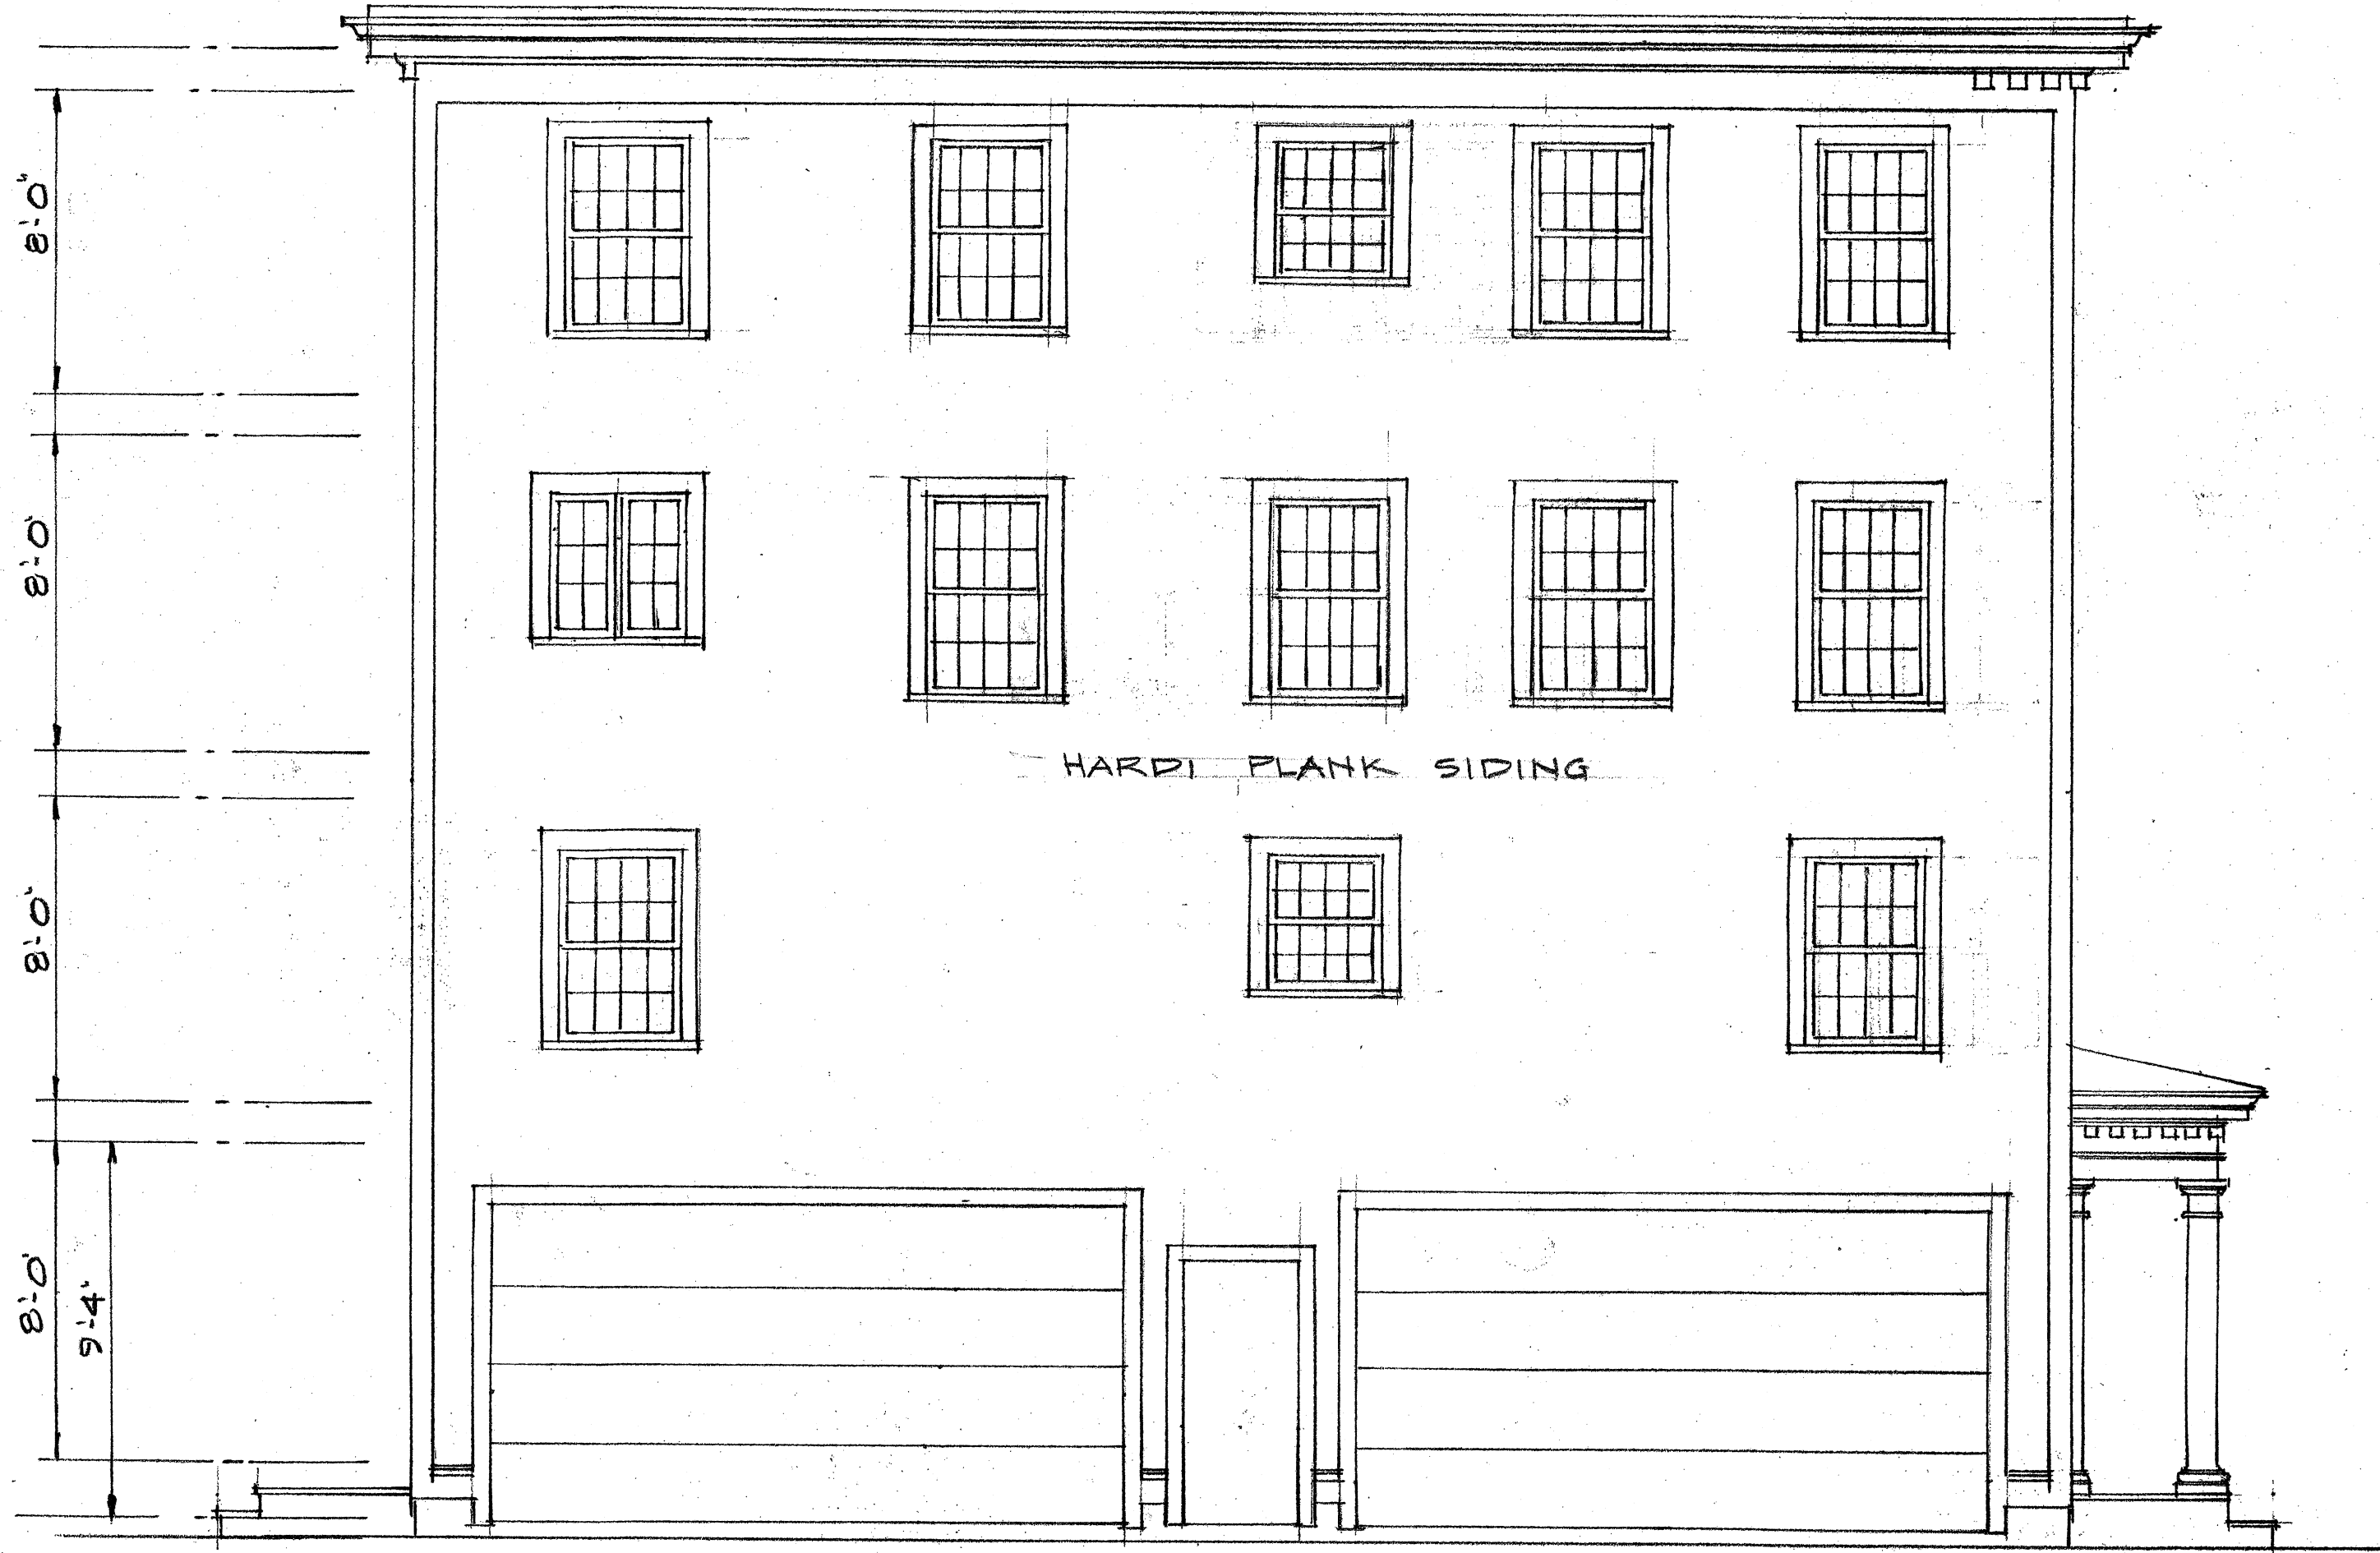

LEFT SIDE ELEVATION

SCALE 1/4"=1'-0"

A4

4 UNIT BUILDING FOR
EMERY HOMES
10 ALAN COURT SOMERVILLE MA

RESIDENTIAL DESIGNS BY
ROBERT M. CONNELL
22 NORTH ST. WILMINGTON MA


SCALE 1/4"=1'-0"
DATE 11-2013
A4

A

10 ALAN COURT SOMERVILLE MA.
EMERY HOMES
4 UNIT BUILDING FOR

22 NORTH ST. WILMINGTON MA.
ROBERT M. CONNELL
RESIDENTIAL DESIGNS BY

A
DATE
SCALE 1/4"=1'-0"

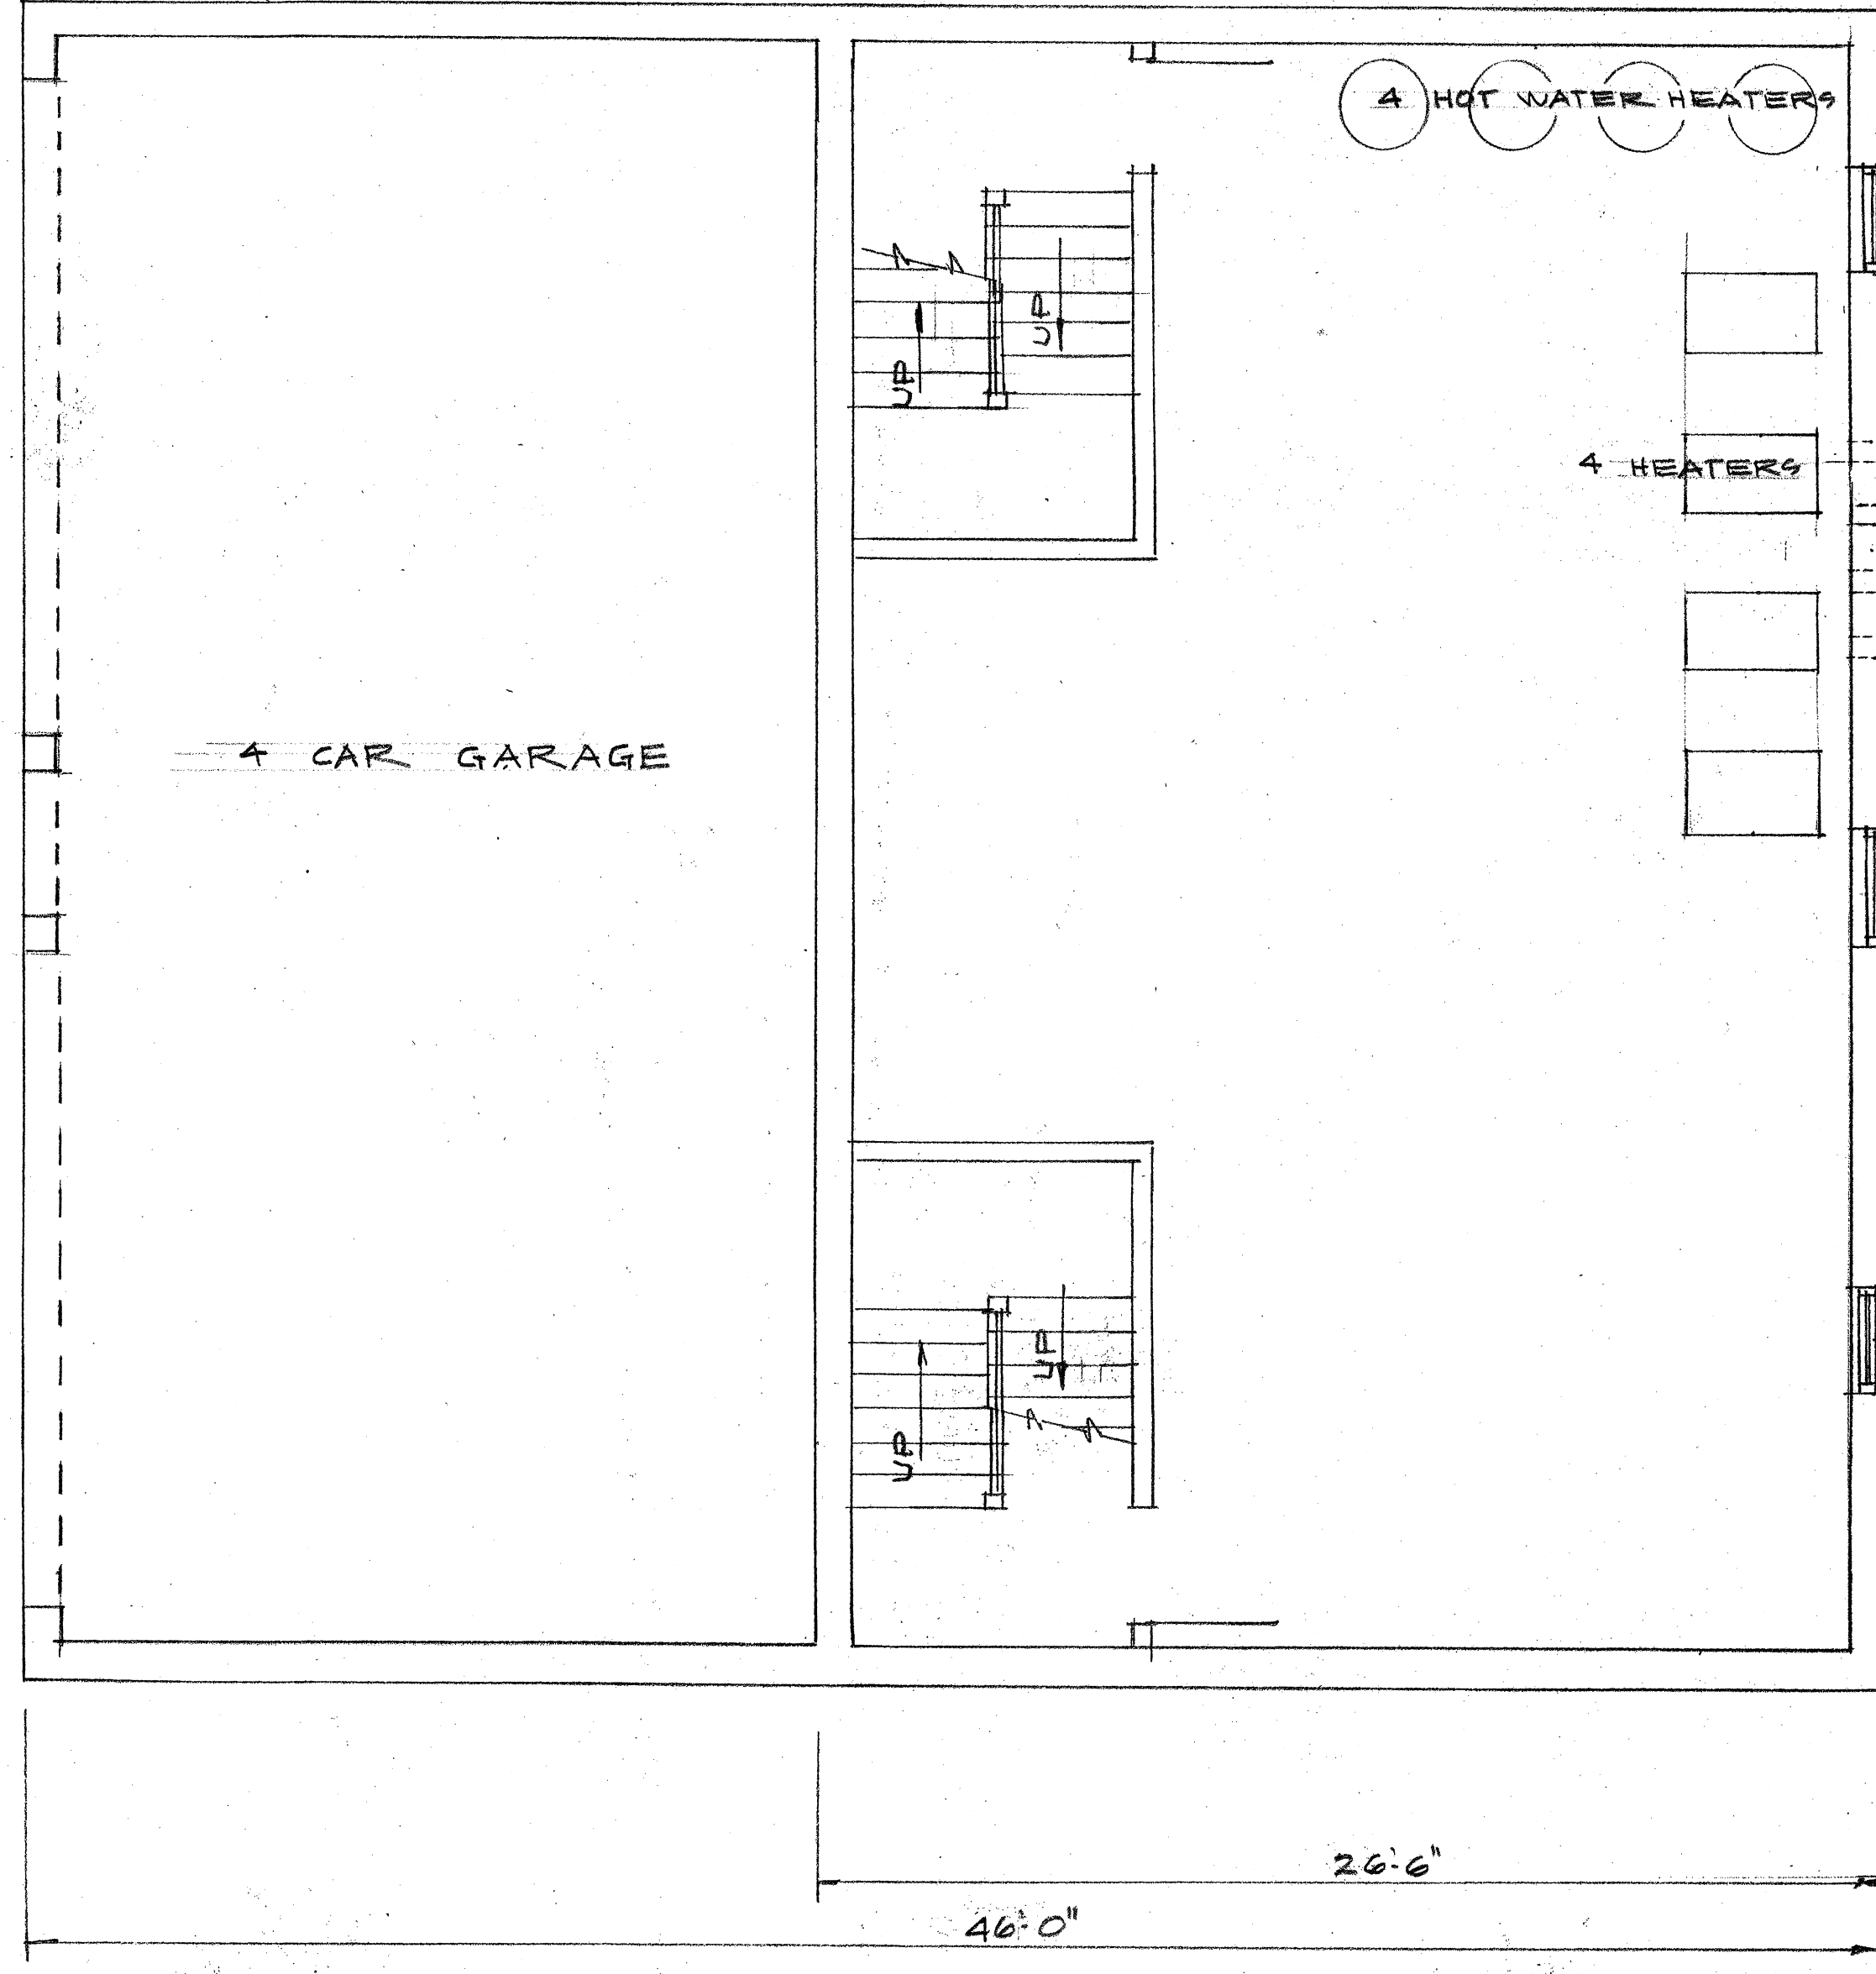


FOURTH FLOOR	1932 S.F.
THIRD FLOOR	1932 S.F.
SECOND FLOOR	1932 S.F.
FIRST FLOOR	1092 S.F.
BASMT	1113 S.F.
TOTAL	8001 S.F.

A5

4 UNIT BUILDING FOR
EMERY HOMES
10 ALAN COURT SOMERVILLE MA.


RESIDENTIAL DESIGNS BY
ROBERT M. CONNELL
22 NORTH ST. WILMINGTON MA

SCALE 1/4"=1'-0"
DATE 11-2013
A5

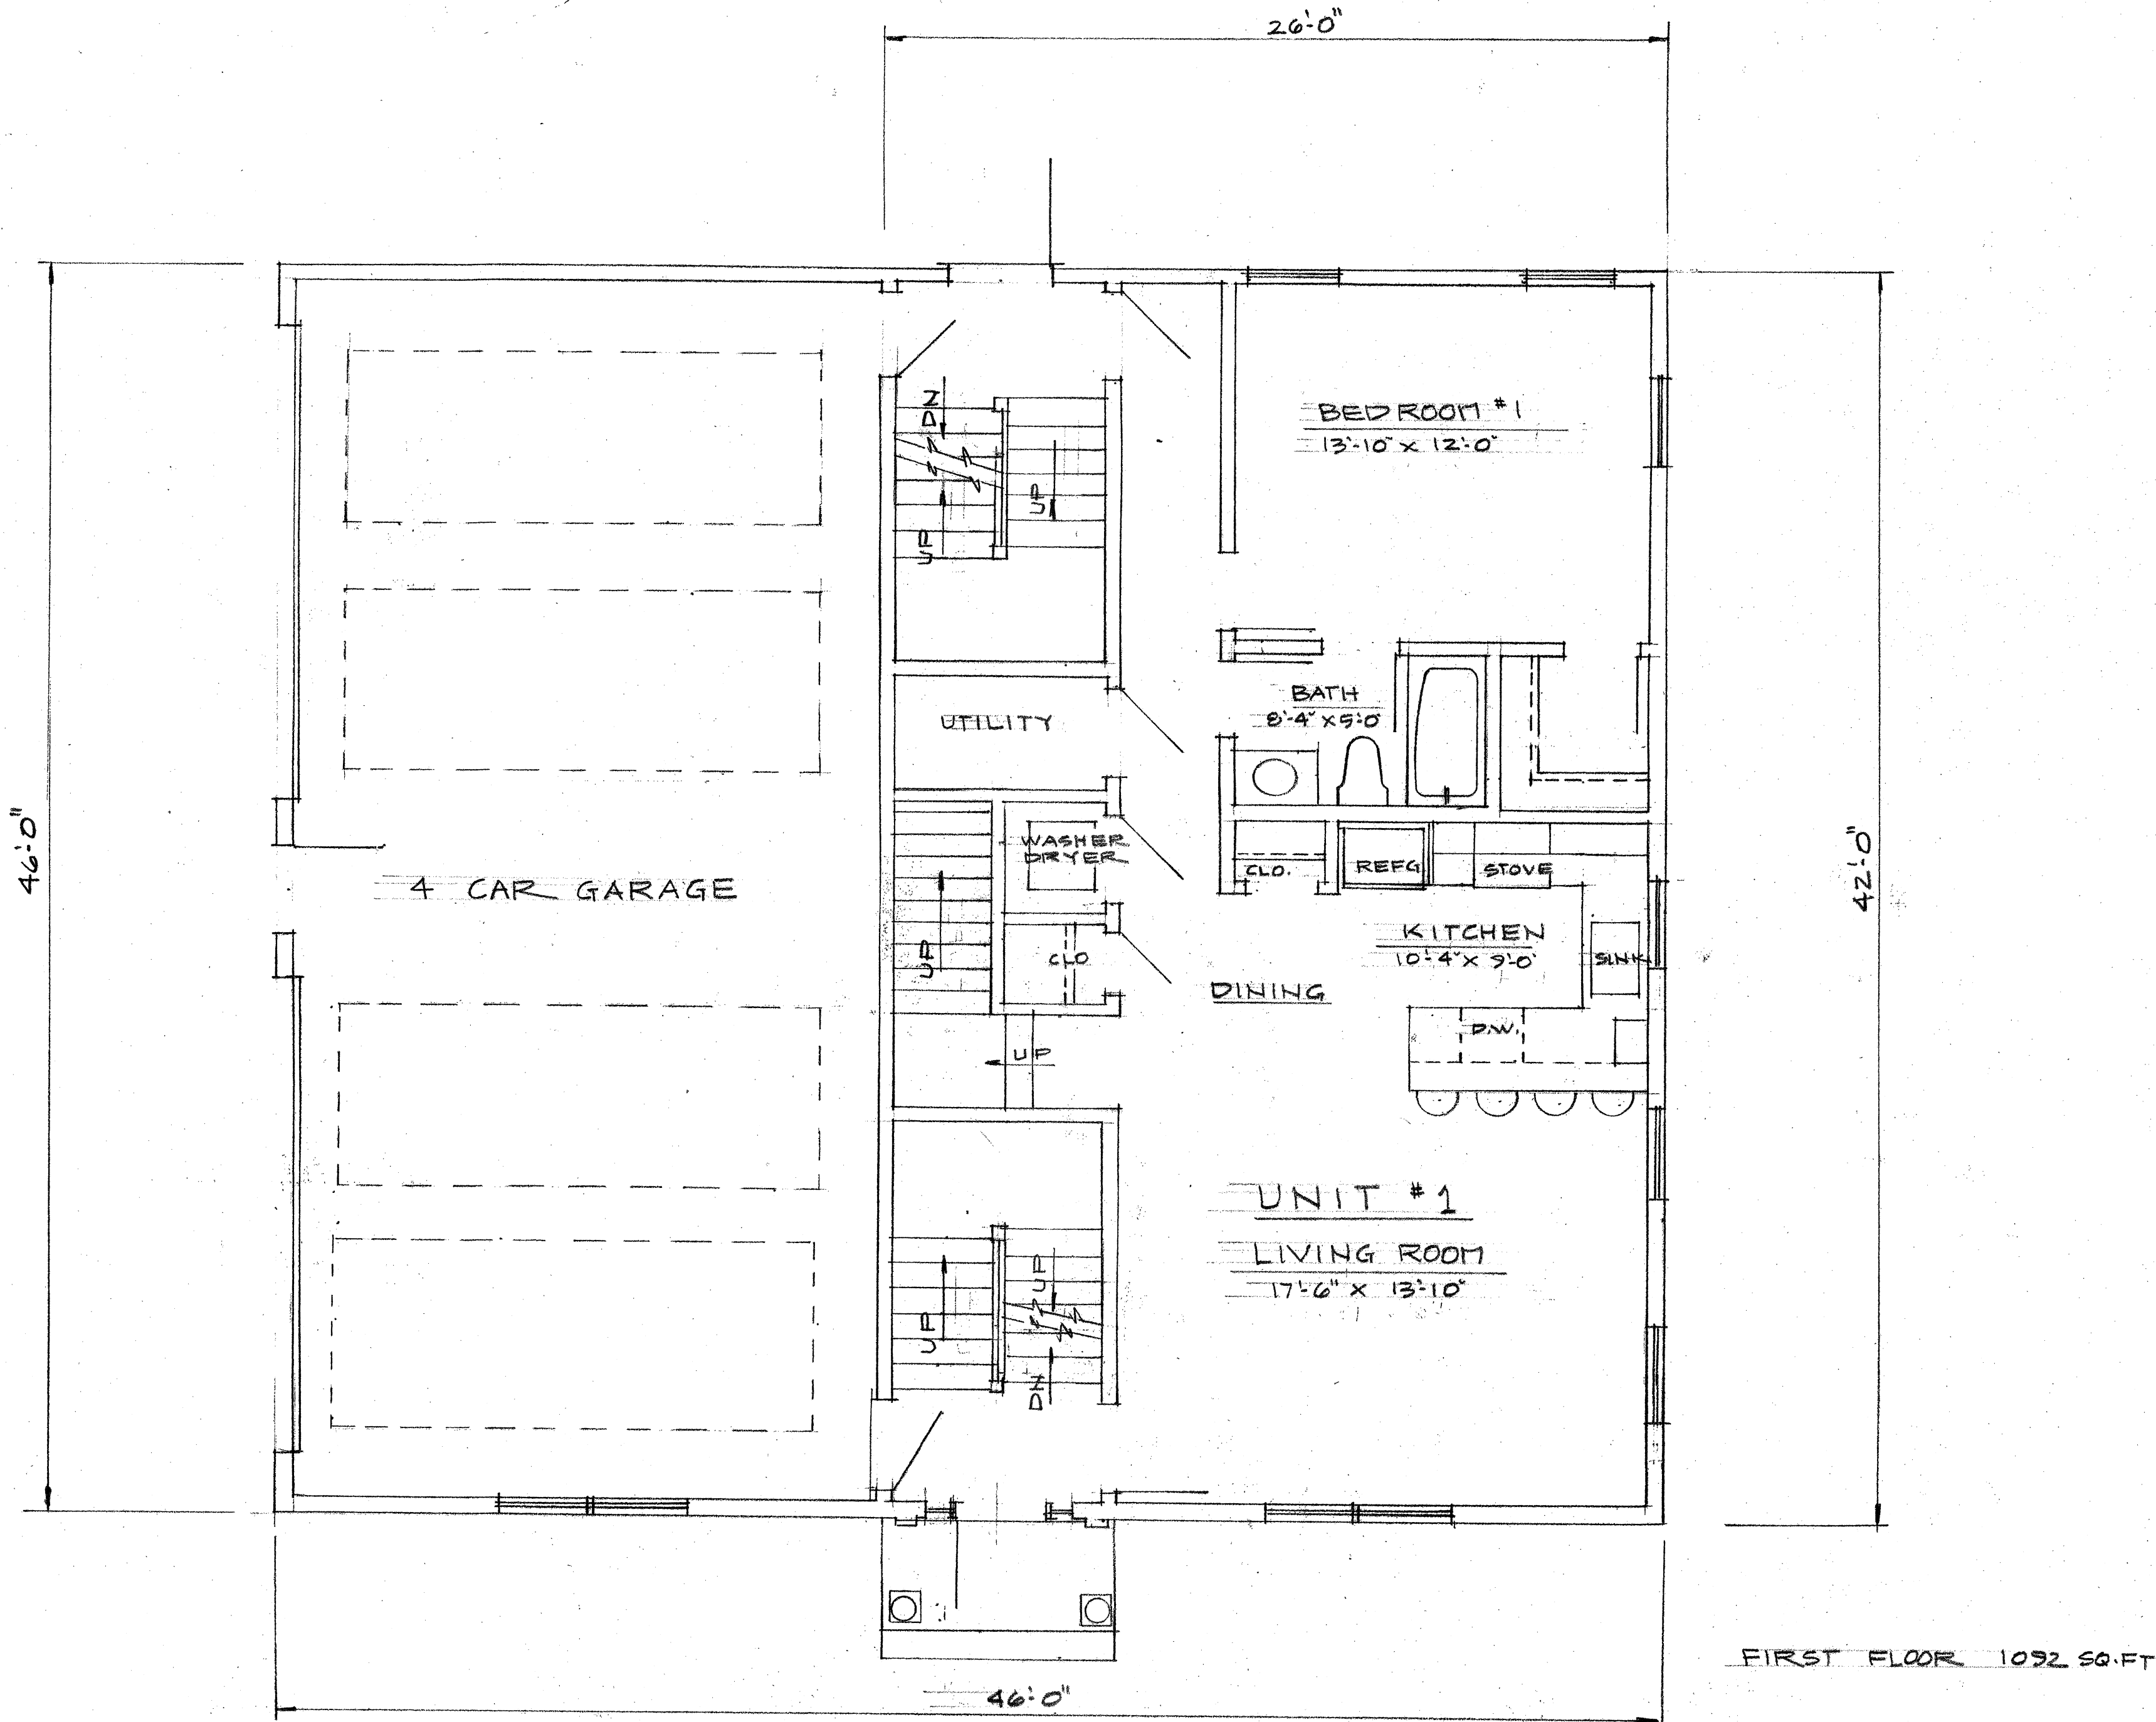

FIRST FLOOR PLAN

SCALE 1/4"=1'-0"

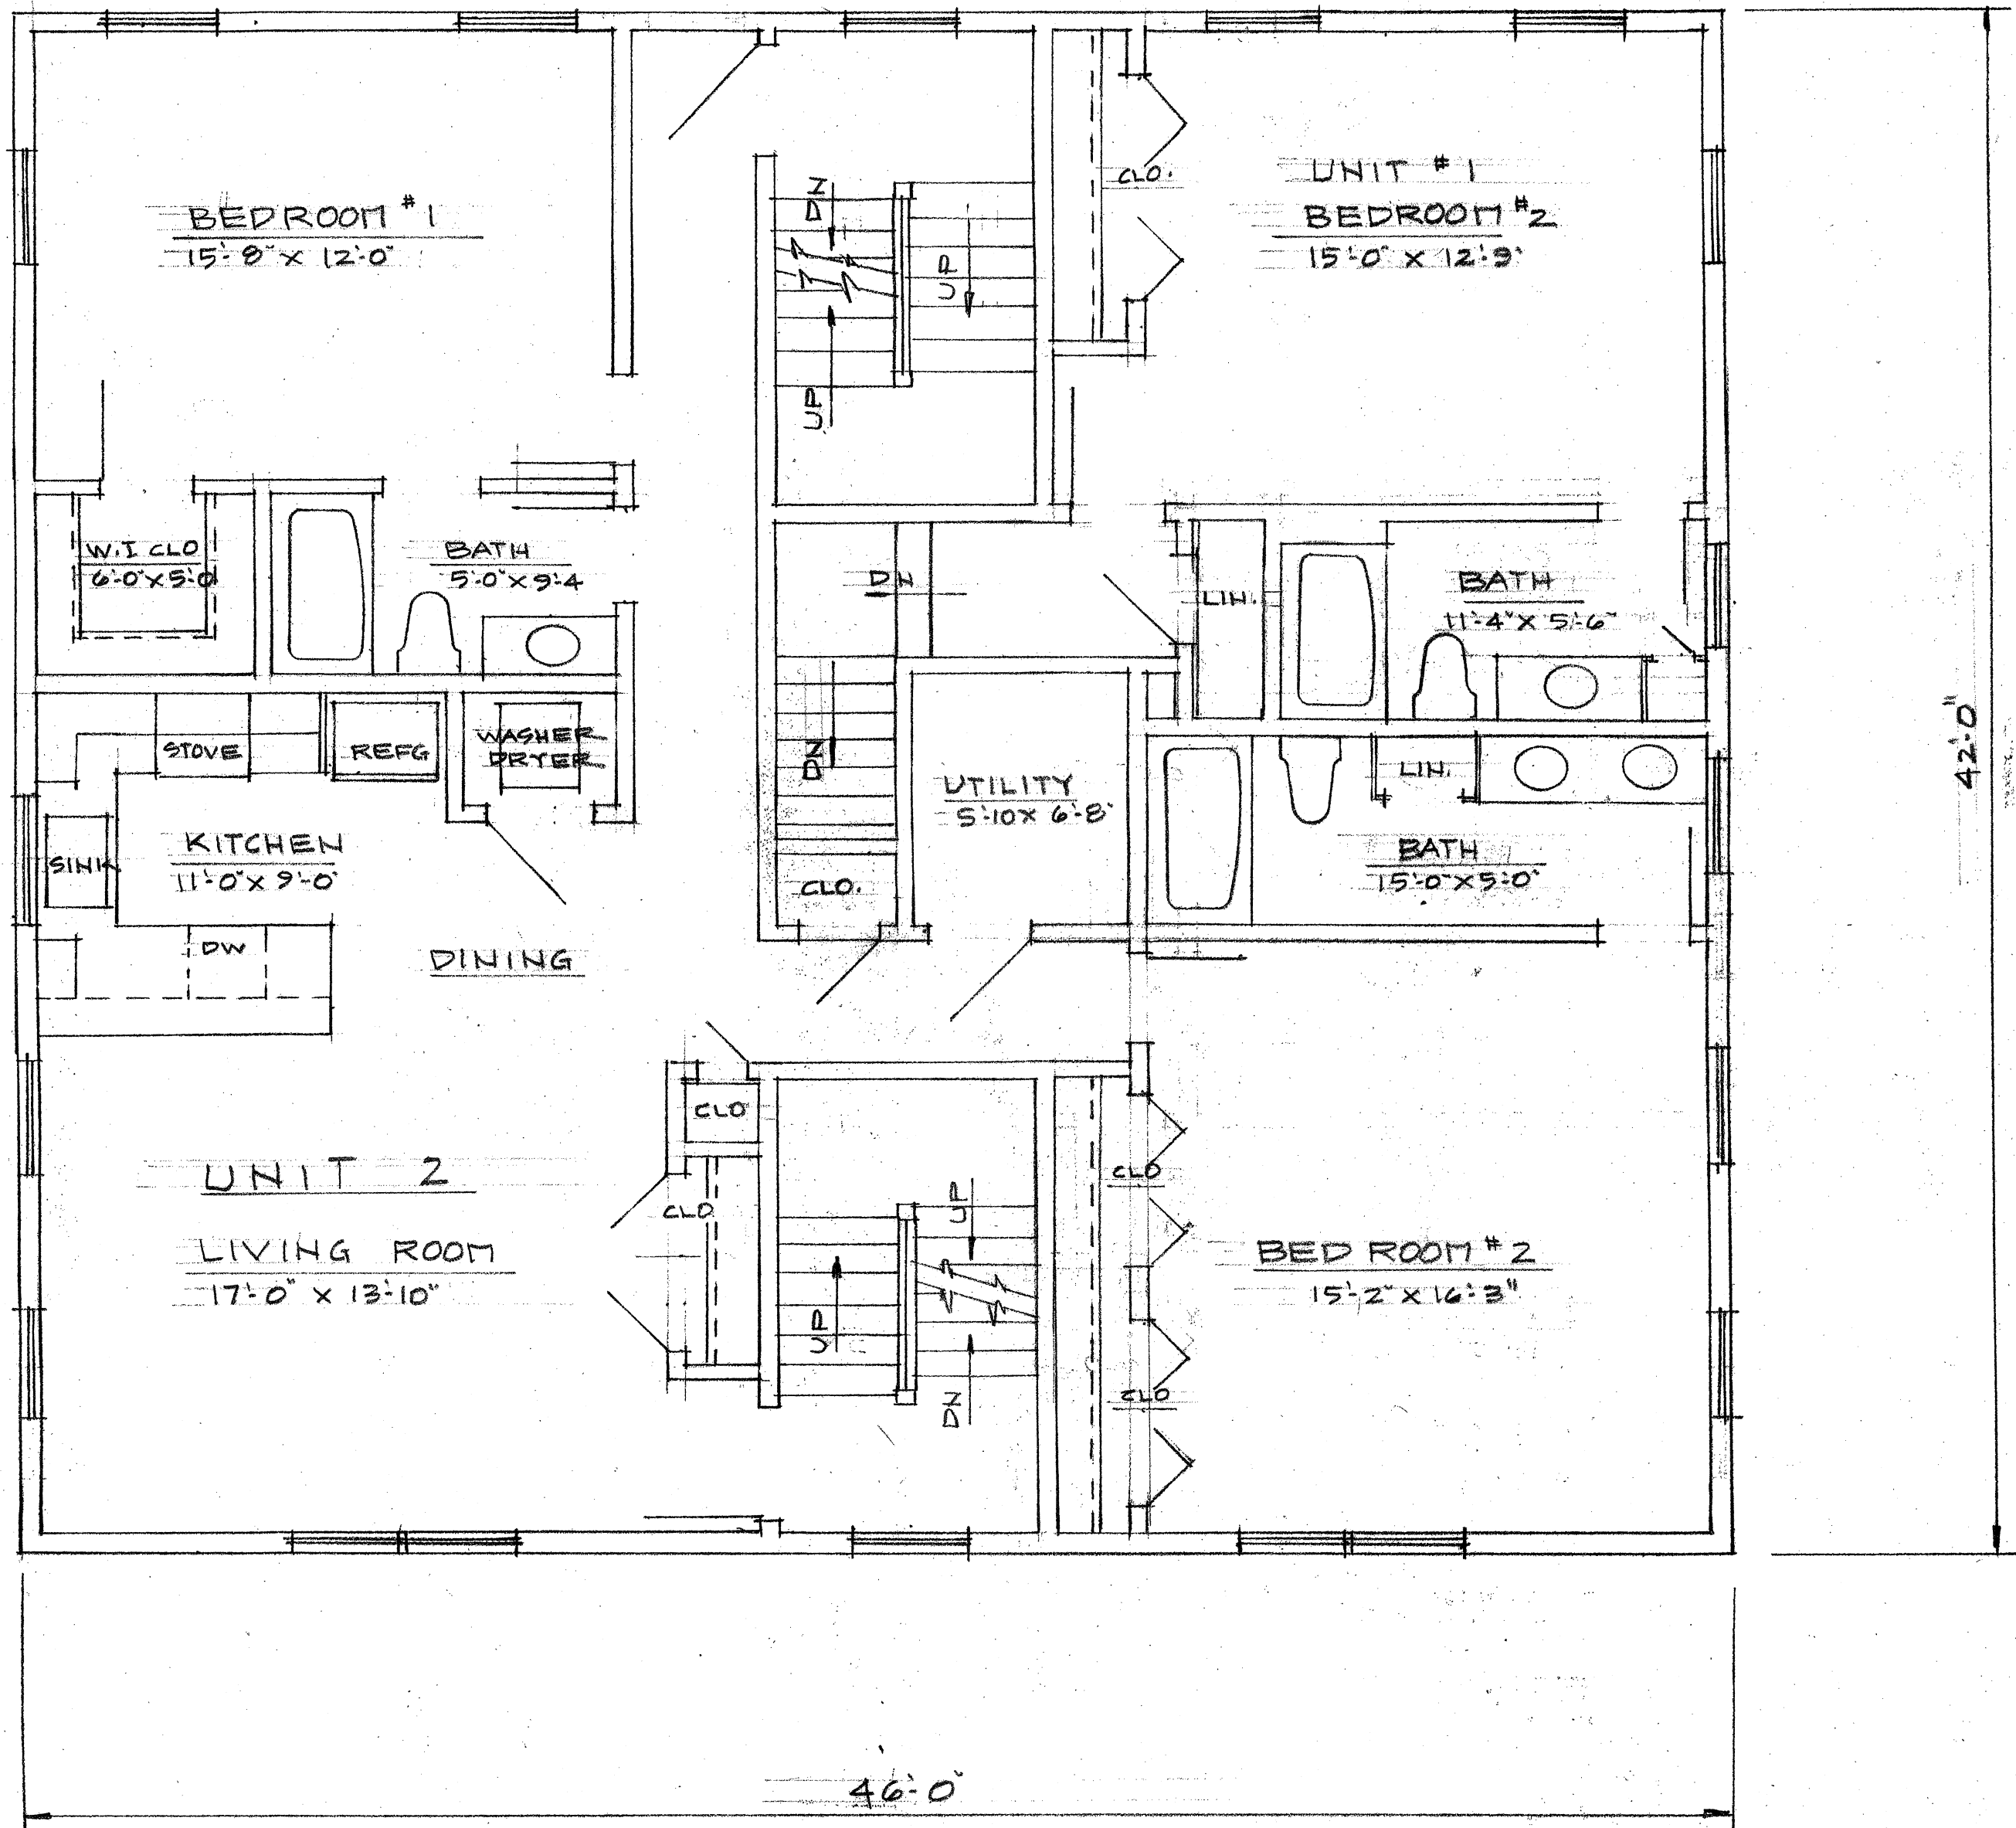

SECOND FLOOR PLAN
SCALE 1/4"=1'-0"


SECOND FLOOR 1932 SQ. FT.

A

22 NORTH ST. WILMINGTON MA
ROBERT M. CONNELL
RESIDENTIAL DESIGNS BY

FOR BUILDING THIRD &
EMERY HOMES
AM ALAN COURT SOMERVILLE MA

A

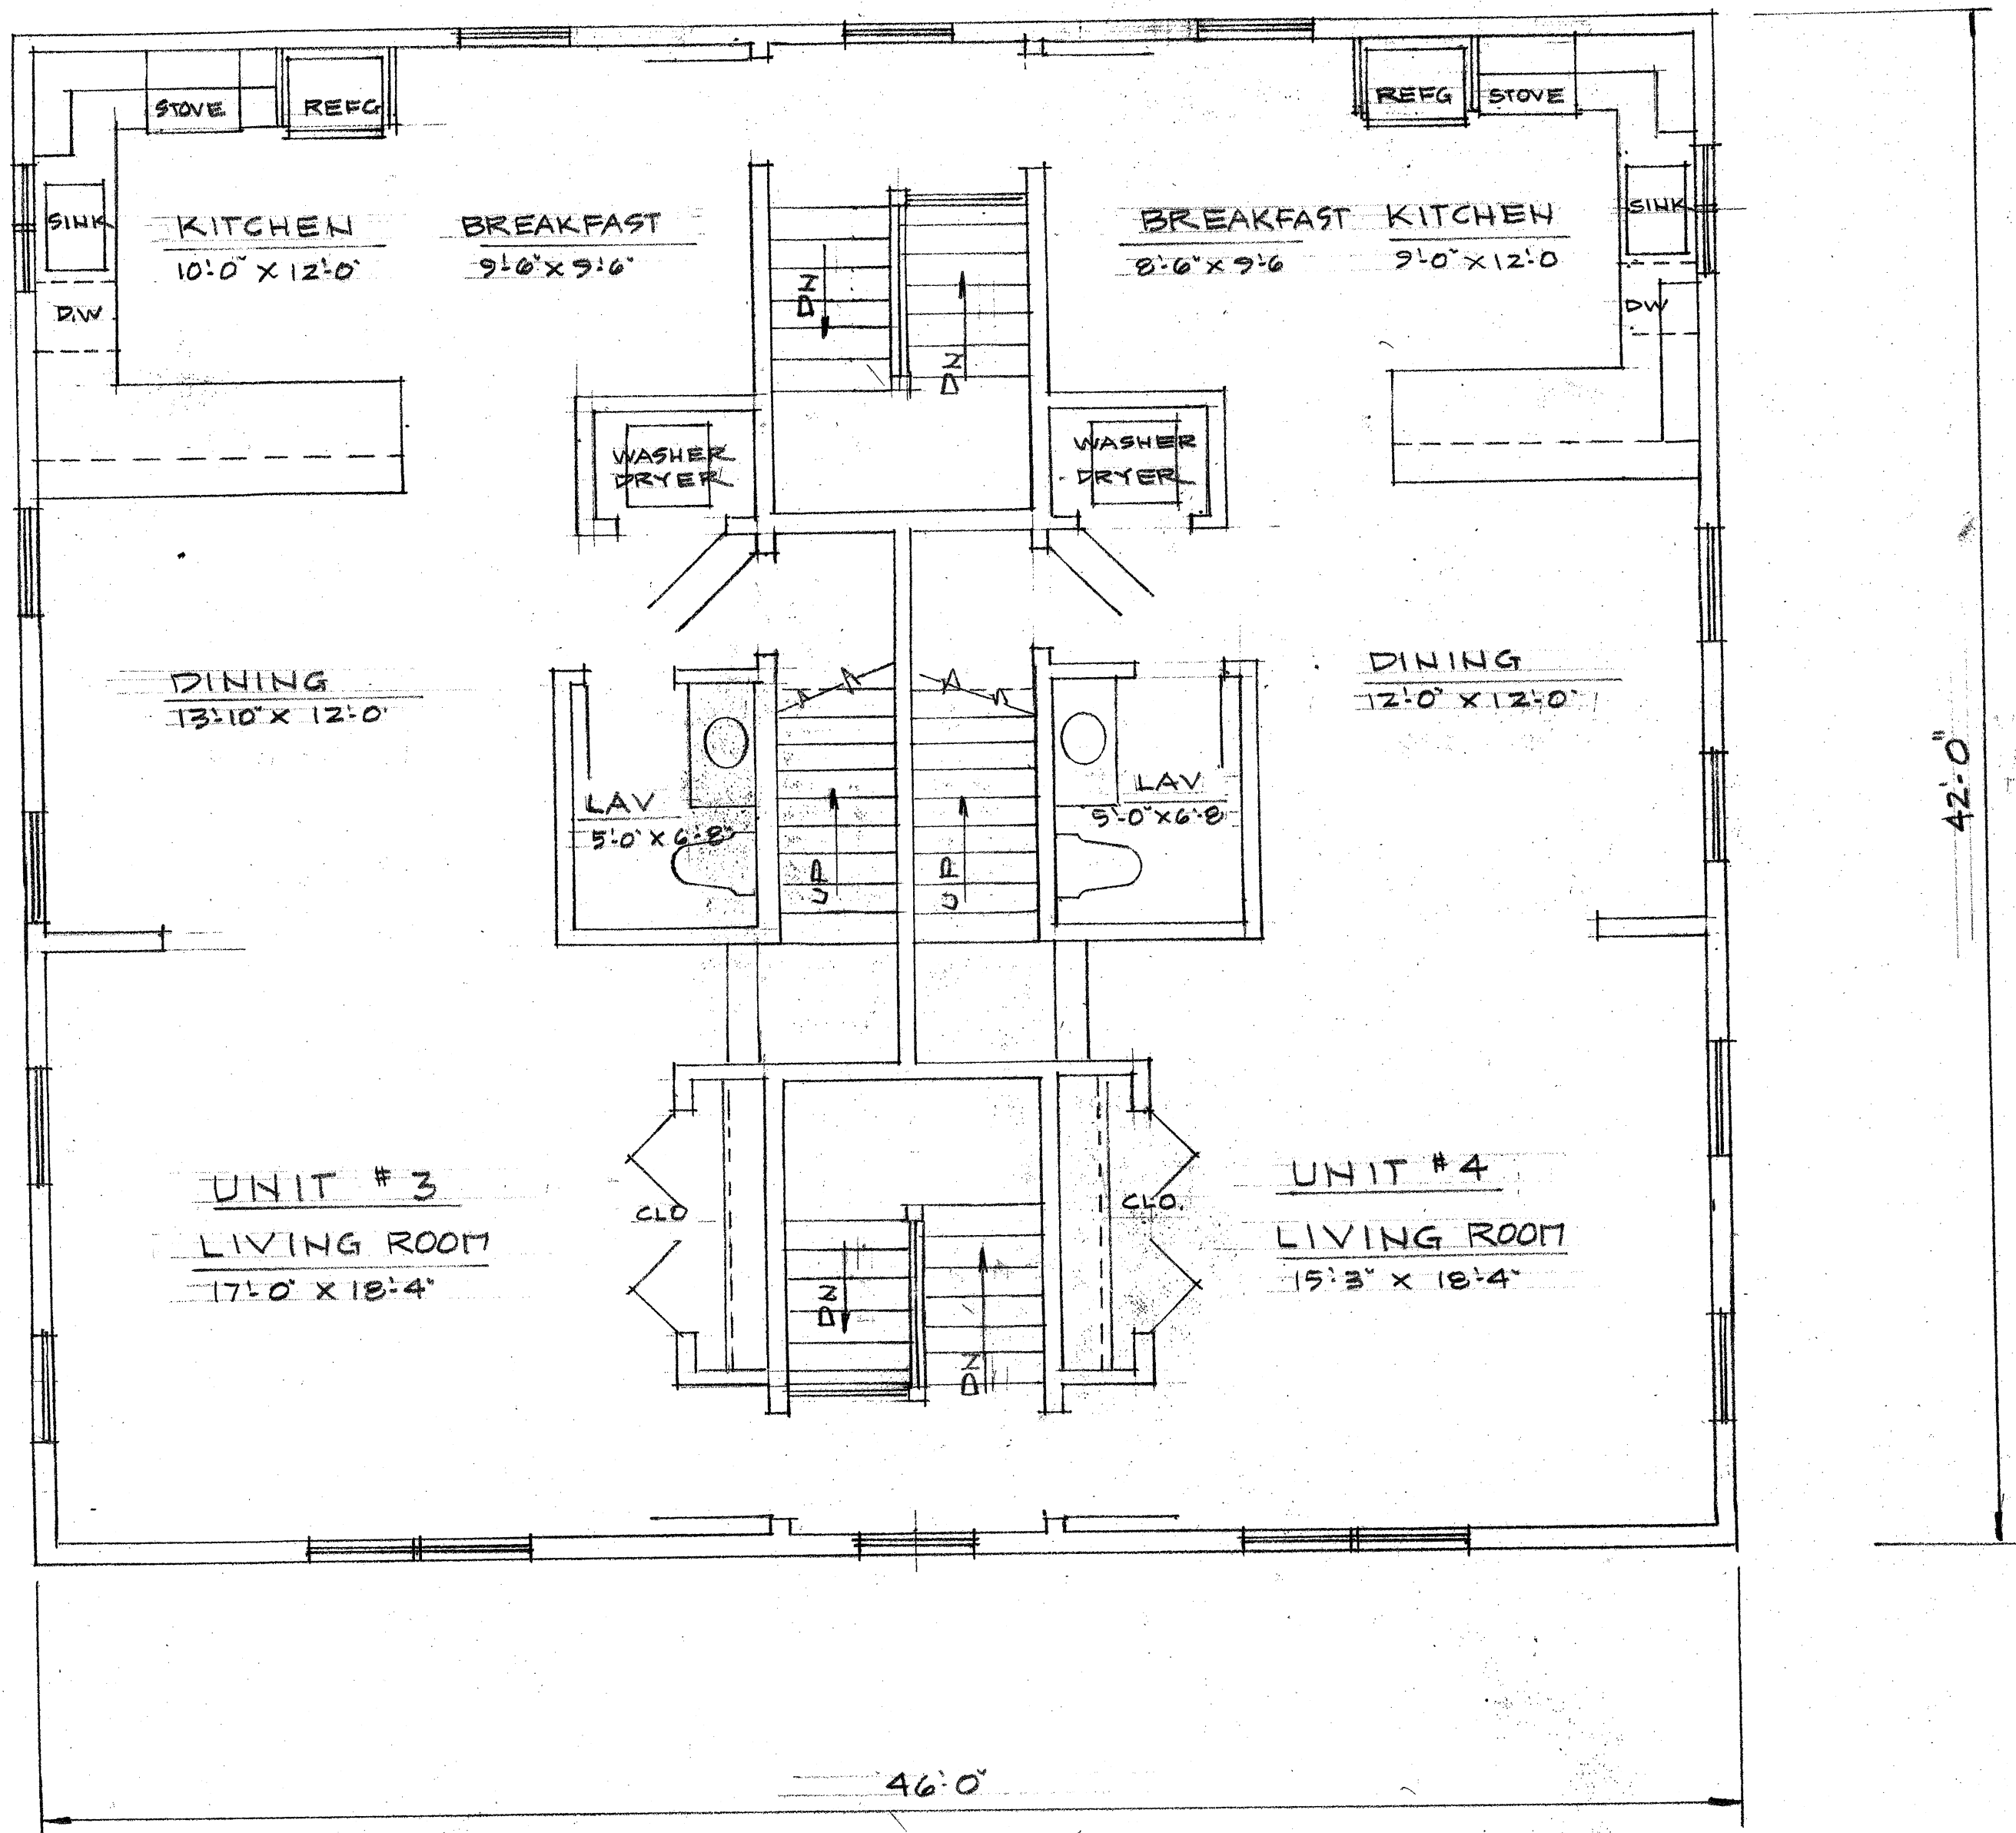

THIRD FLOOR PLAN

SCALE 1/4"=1'-0"

THIRD FLOOR 1932 SQ.FT.

SCALE 1/4"=1'-0"
DATE 11-2013
A 8

RESIDENTIAL DESIGNS BY
ROBERT M. CONNELL
22 NORTH ST. WILMINGTON MA

4 UNIT BUILDING FOR
EMERY HOMES
10 ALAN COURT SOMERVILLE MA


A 8

22 NORTH ST. WILMINGTON MA
ROBERT M. CONNELL
RESIDENTIAL DESIGNS BY

AM ALIVERTHOS TUNO YHOMES
4 UNIT BUILDING FOR
EMERY HOMES

A

A
DATE
SCALE 1/4" = 1'-0"

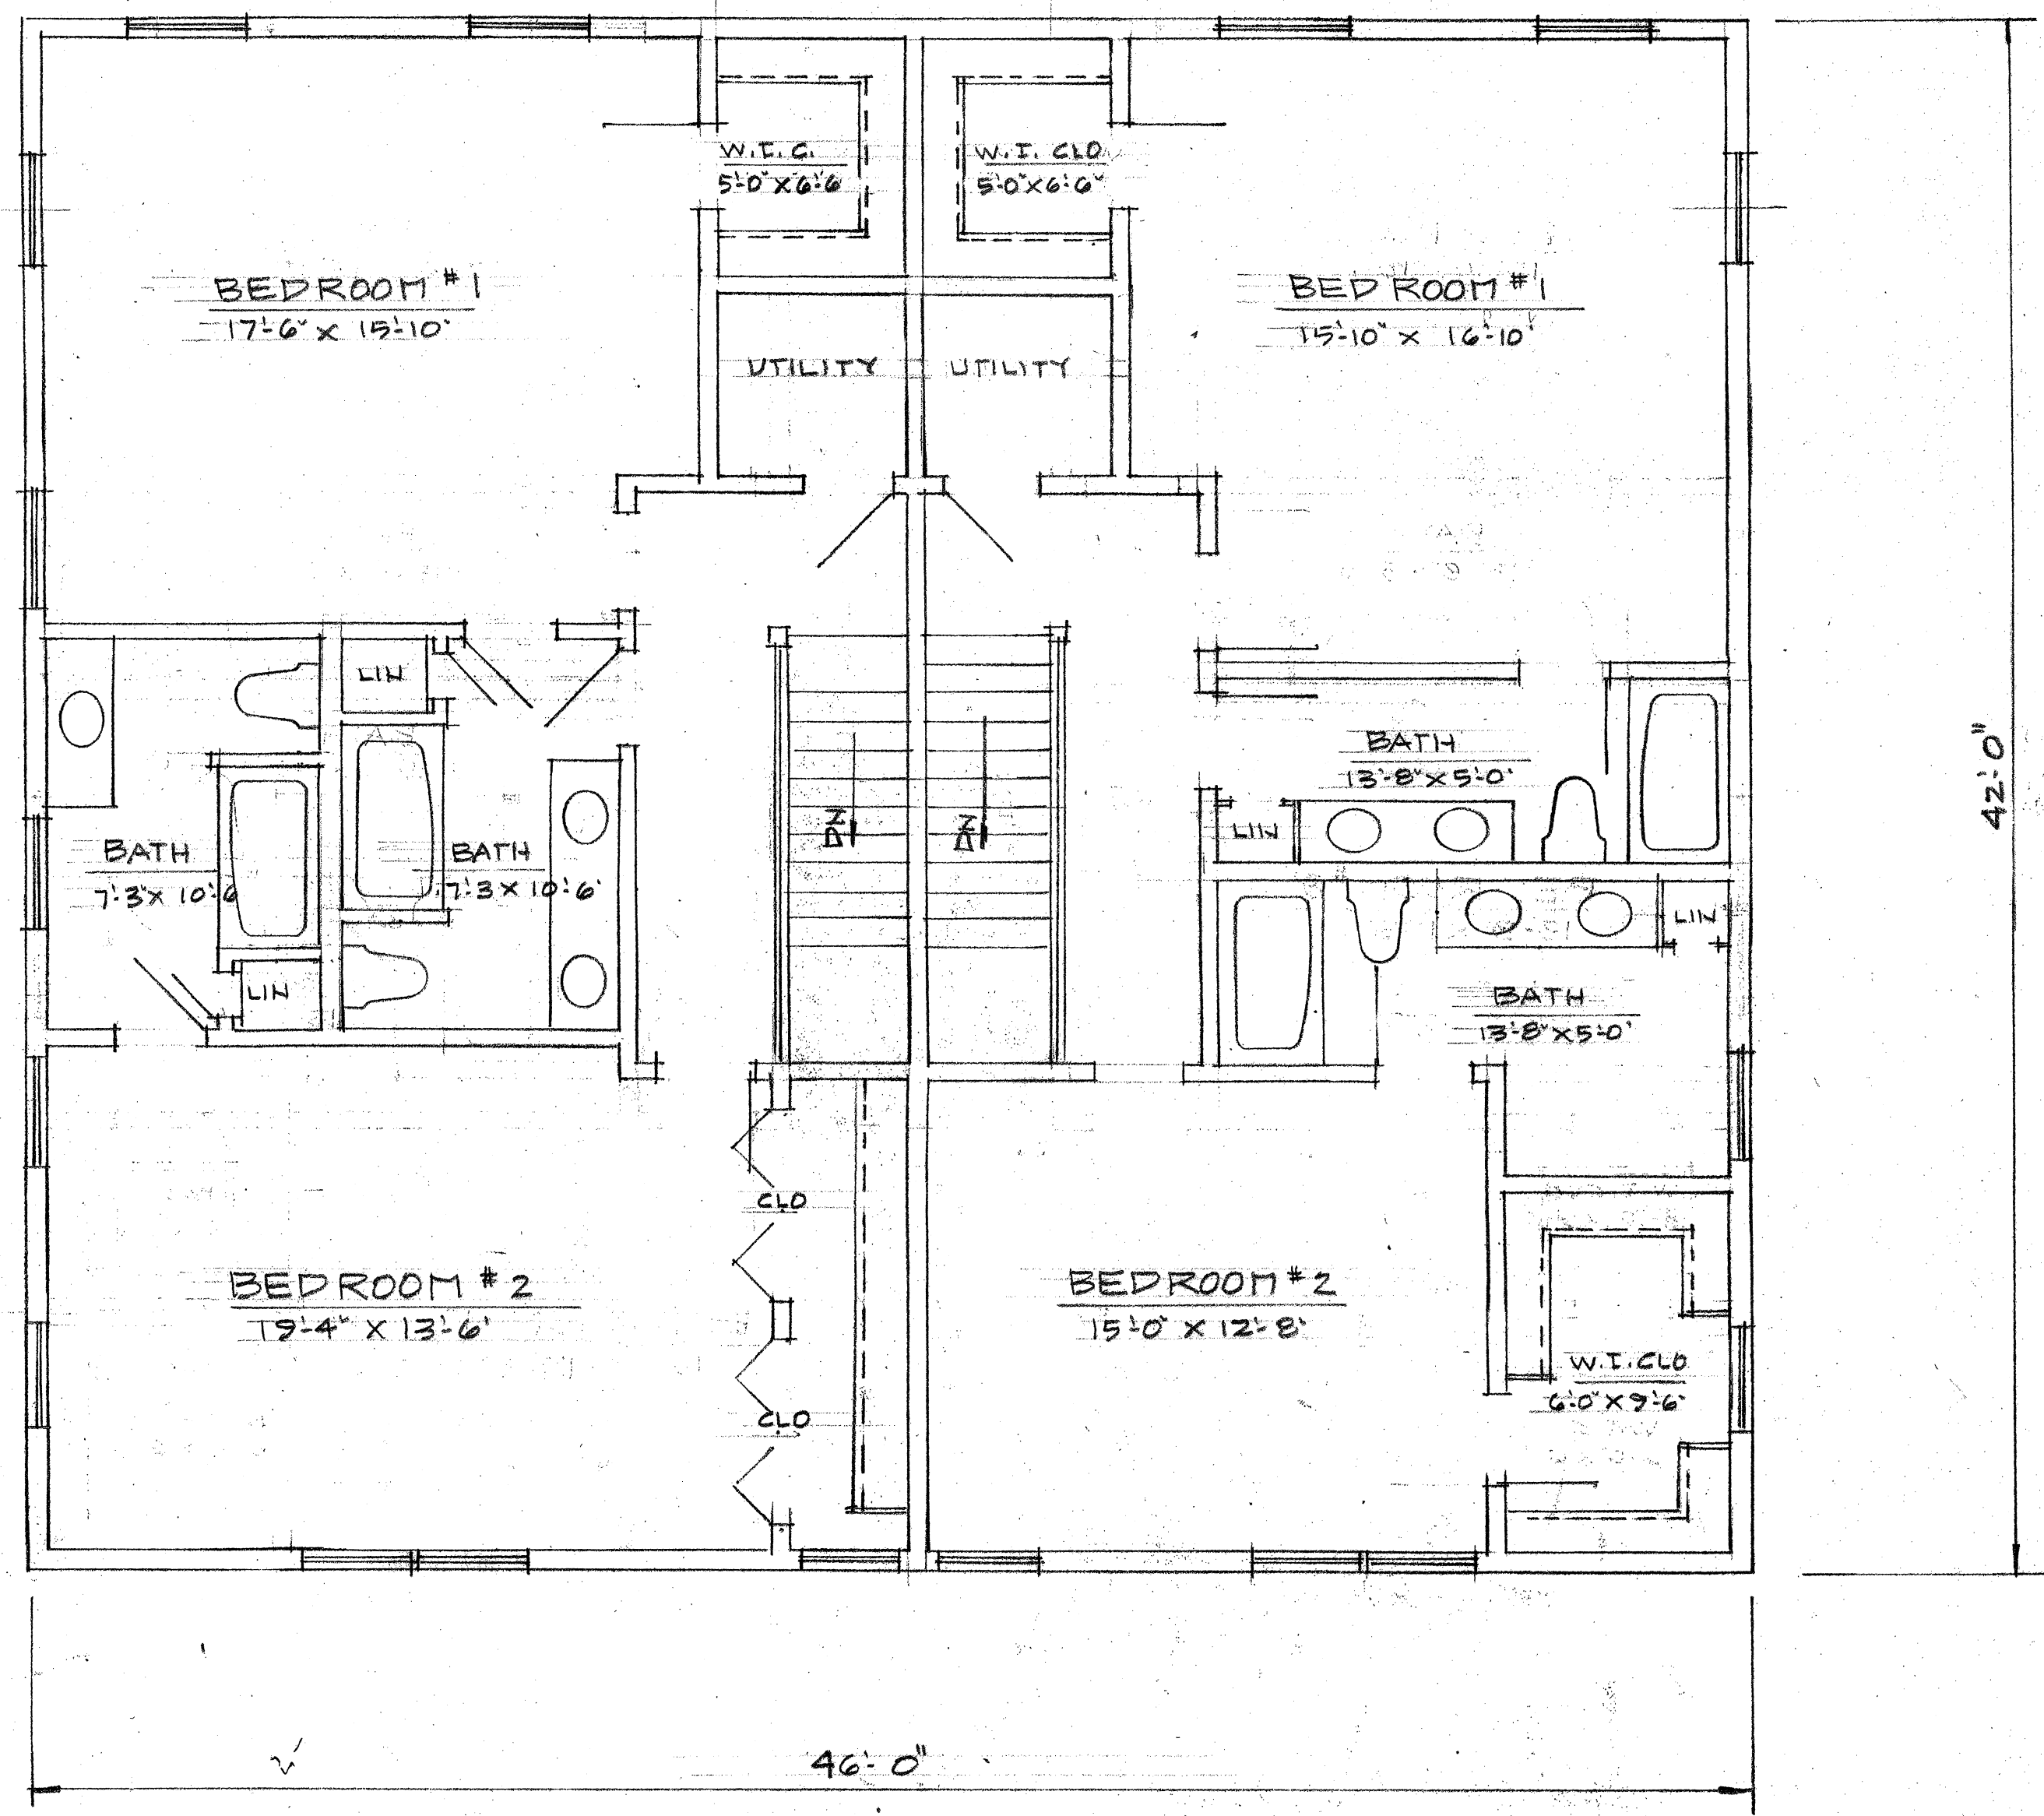

FOURTH FLOOR PLAN

SCALE 1/4" = 1'-0"

FOURTH FLOOR 1932 SQ. FT.

RESIDENTIAL DESIGNS BY
ROBERT M. CONNELL
22 NORTH ST. WILMINGTON MA

4 UNIT BUILDING FOR
EMERY HOMES
10 ALAN COURT
SOMERVILLE MA

A9

SCALE 1/4" = 1'-0"
DATE 11-13
A9