


RECEIVED
S.P.C.D. AND
PLANNING DEPT.
2013 DEC 20 AM 10:20

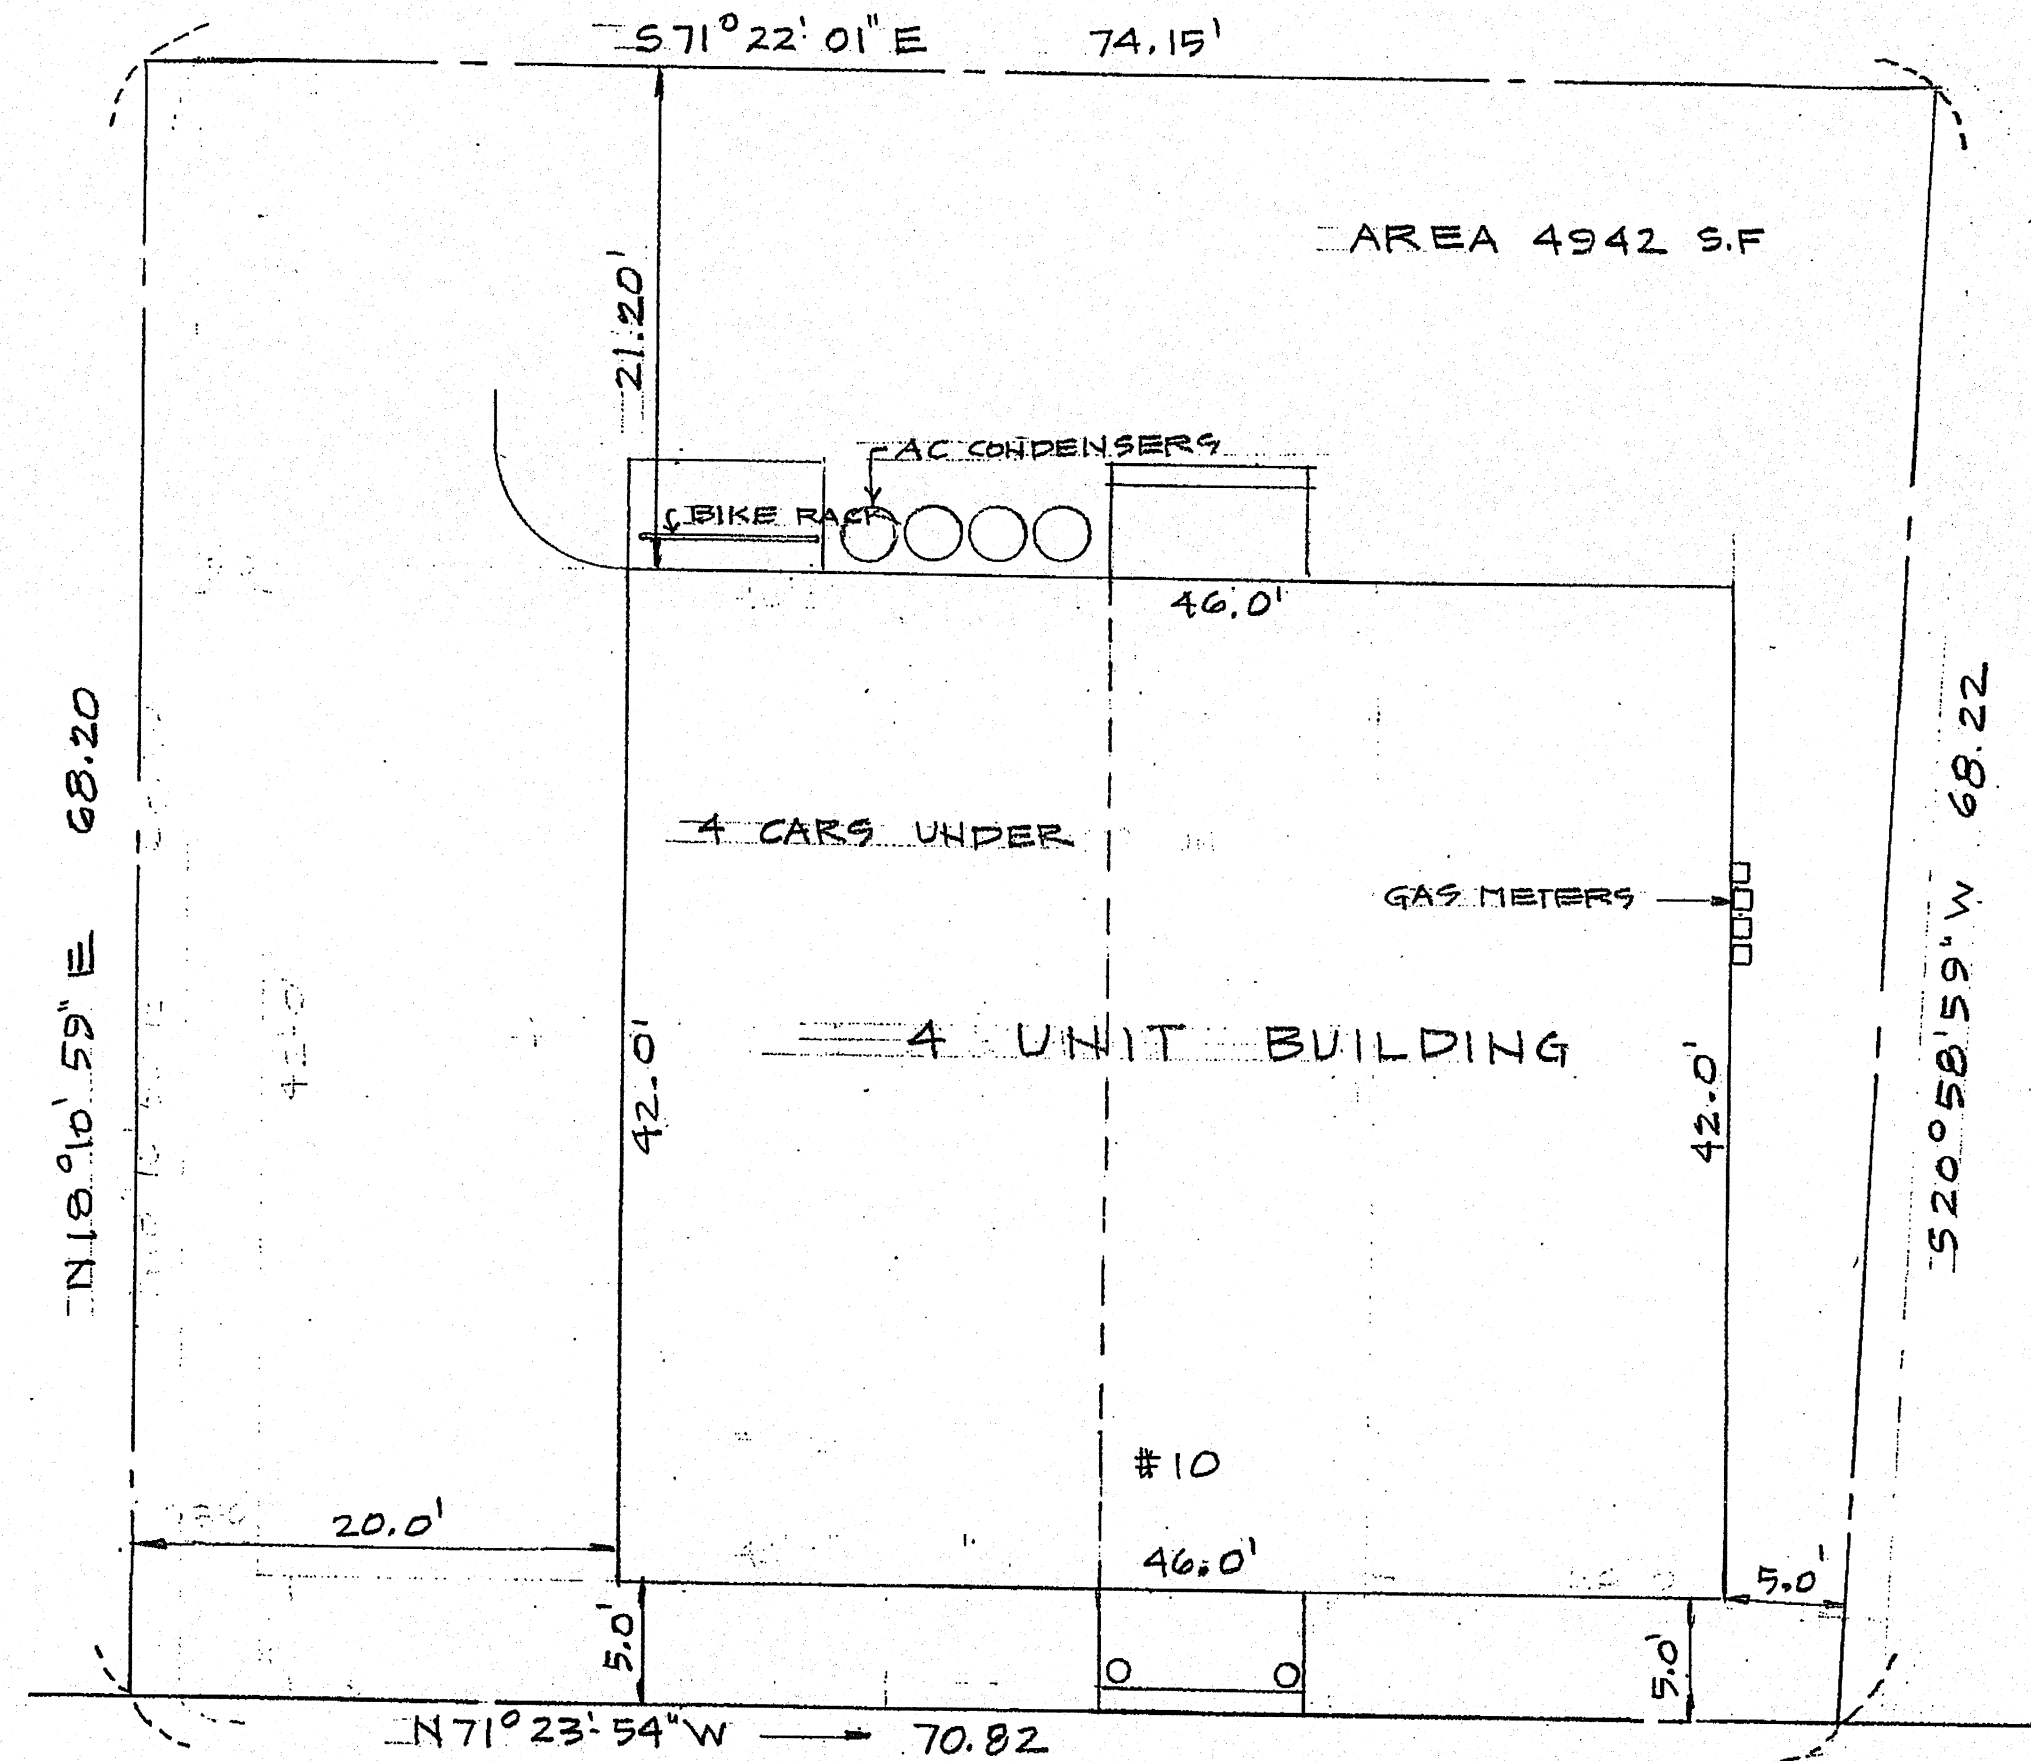

ALLEN COURT
SCALE 1/8" = 1'-0"

PLAN OF LAND
IN
SOMERVILLE MA

C1	4 UNIT BUILDING FOR EMERY HOMES 10 ALAN COURT SOMERVILLE MA	RESIDENTIAL DESIGNS BY ROBERT M. CONNELL 22 NORTH ST. WILMINGTON MA	SCALE 1/8" = 1'-0" DATE 7- -2013 C1
----	--	---	---

SCALE 1/4" = 1'-0"
DATE 11- 2013
A1

RESIDENTIAL DESIGNS BY
ROBERT M. CONNELL
22 NORTH ST. WILMINGTON MA


4 UNIT BUILDING FOR
EMERY HOMES

A

BY ORDER JAMES D. ROBERTSON
JAMES D. ROBERTSON
NORTH ST. APT. 12
APT. 12

25 NOV 1954
YEMOH TRUOD HALL OIL
AT ELIVRETTOS

A

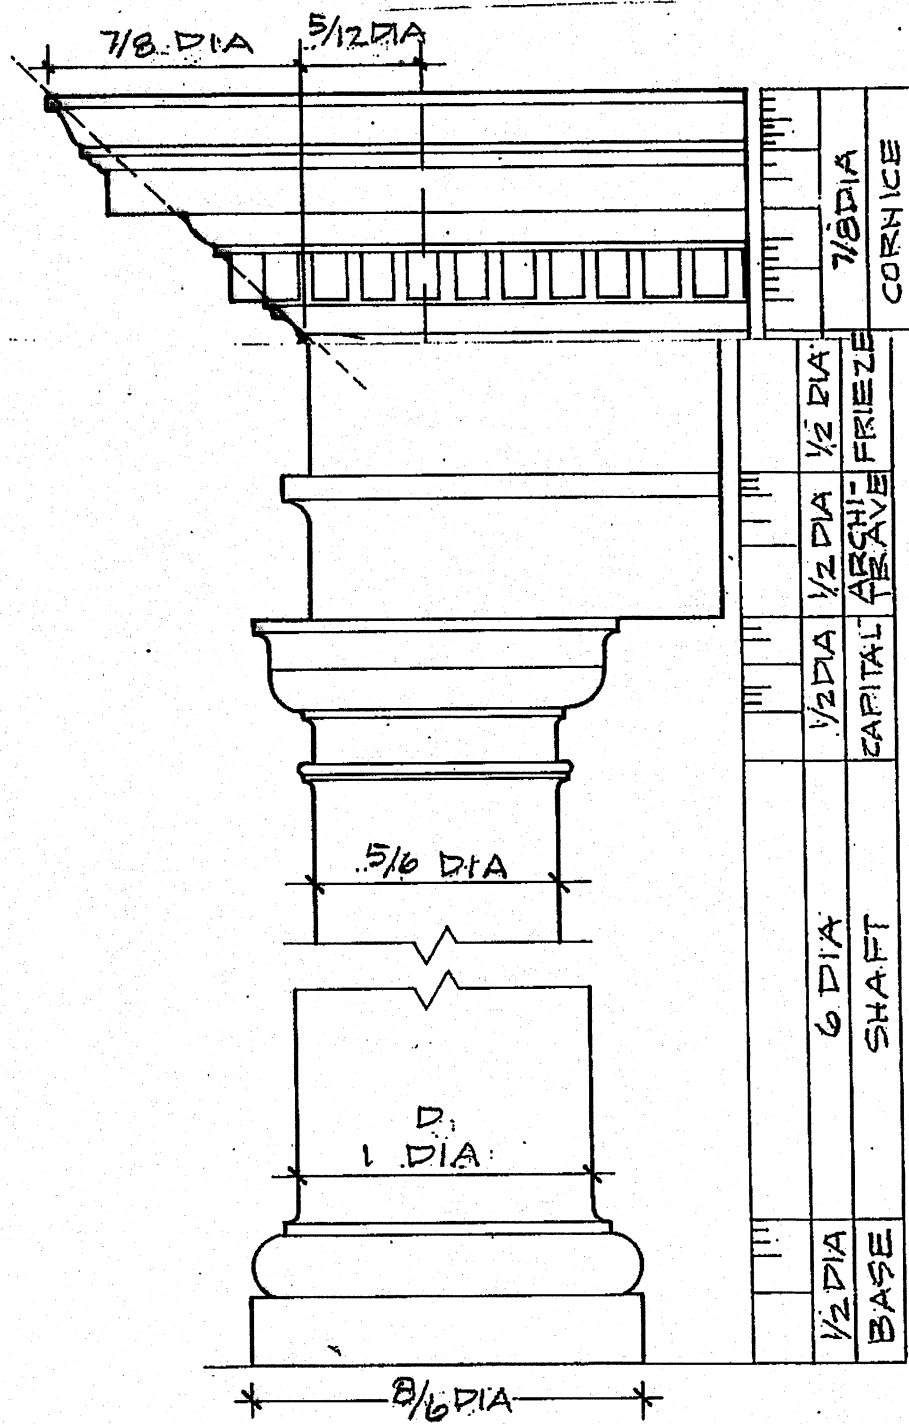

THE TUSCAN ORDER



FRONT ELEVATION

SCALE $1/4" = 1'-0"$


A

10 ALAN COURT SOMERVILLE MA
EMERY HOMES
4 UNIT BUILDING FOR

25 NORTH ST WILMINGTON MA
ROBERT M. CONNELL
RESIDENTIAL DESIGNS BY

DATE
SCALE 1/4"=1'-0"

A

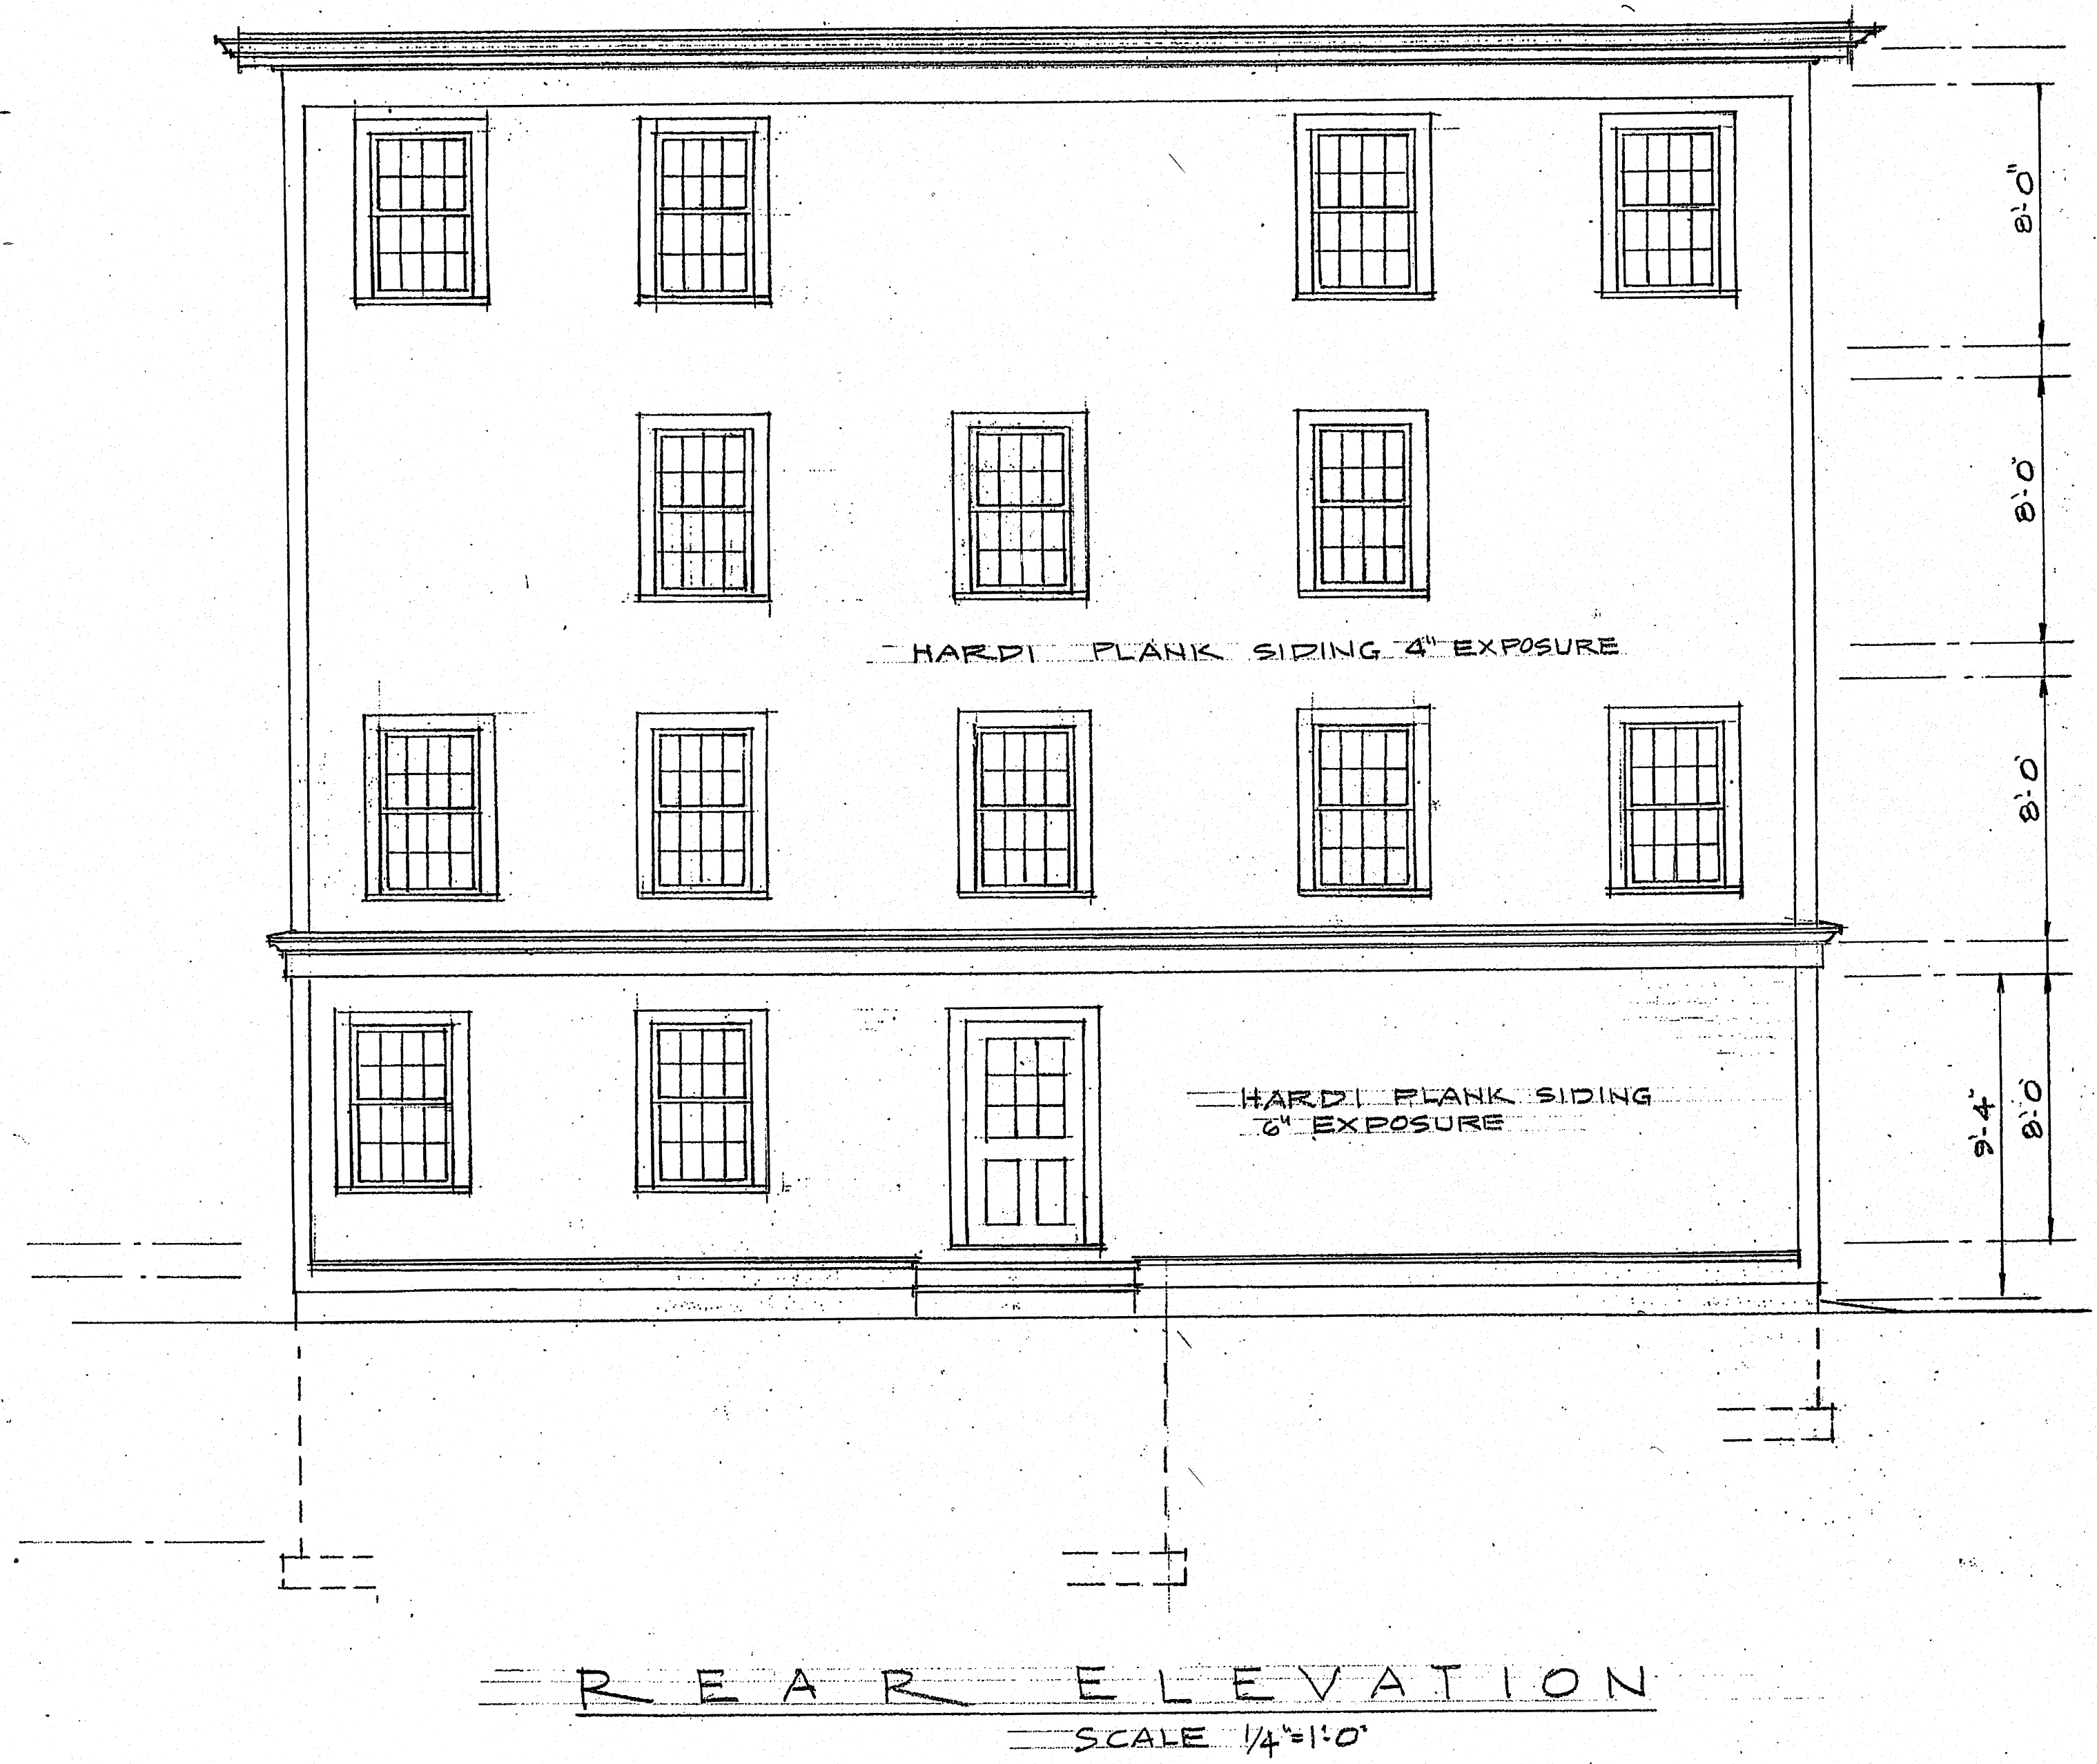

RECEIVED
S.P.C.D. AND
PLANNING DEPT.
2013 DEC 20 AM 10:21

A3

4 UNIT BUILDING FOR
EMERY HOMES
10 ALAN COURT SOMERVILLE MA

RESIDENTIAL DESIGNS BY
ROBERT M. CONNELL
22 NORTH ST WILMINGTON MA


SCALE 1/4"=1'-0"
DATE 11-2013
A3

PLAN SHEET
DATE

DESIGNED BY
ROBERT M. CONNELL
22 NORTH ST. WILMINGTON, MA

FOR
EMERY HOMES
10 ALAN COURT SOMERVILLE, MA

A

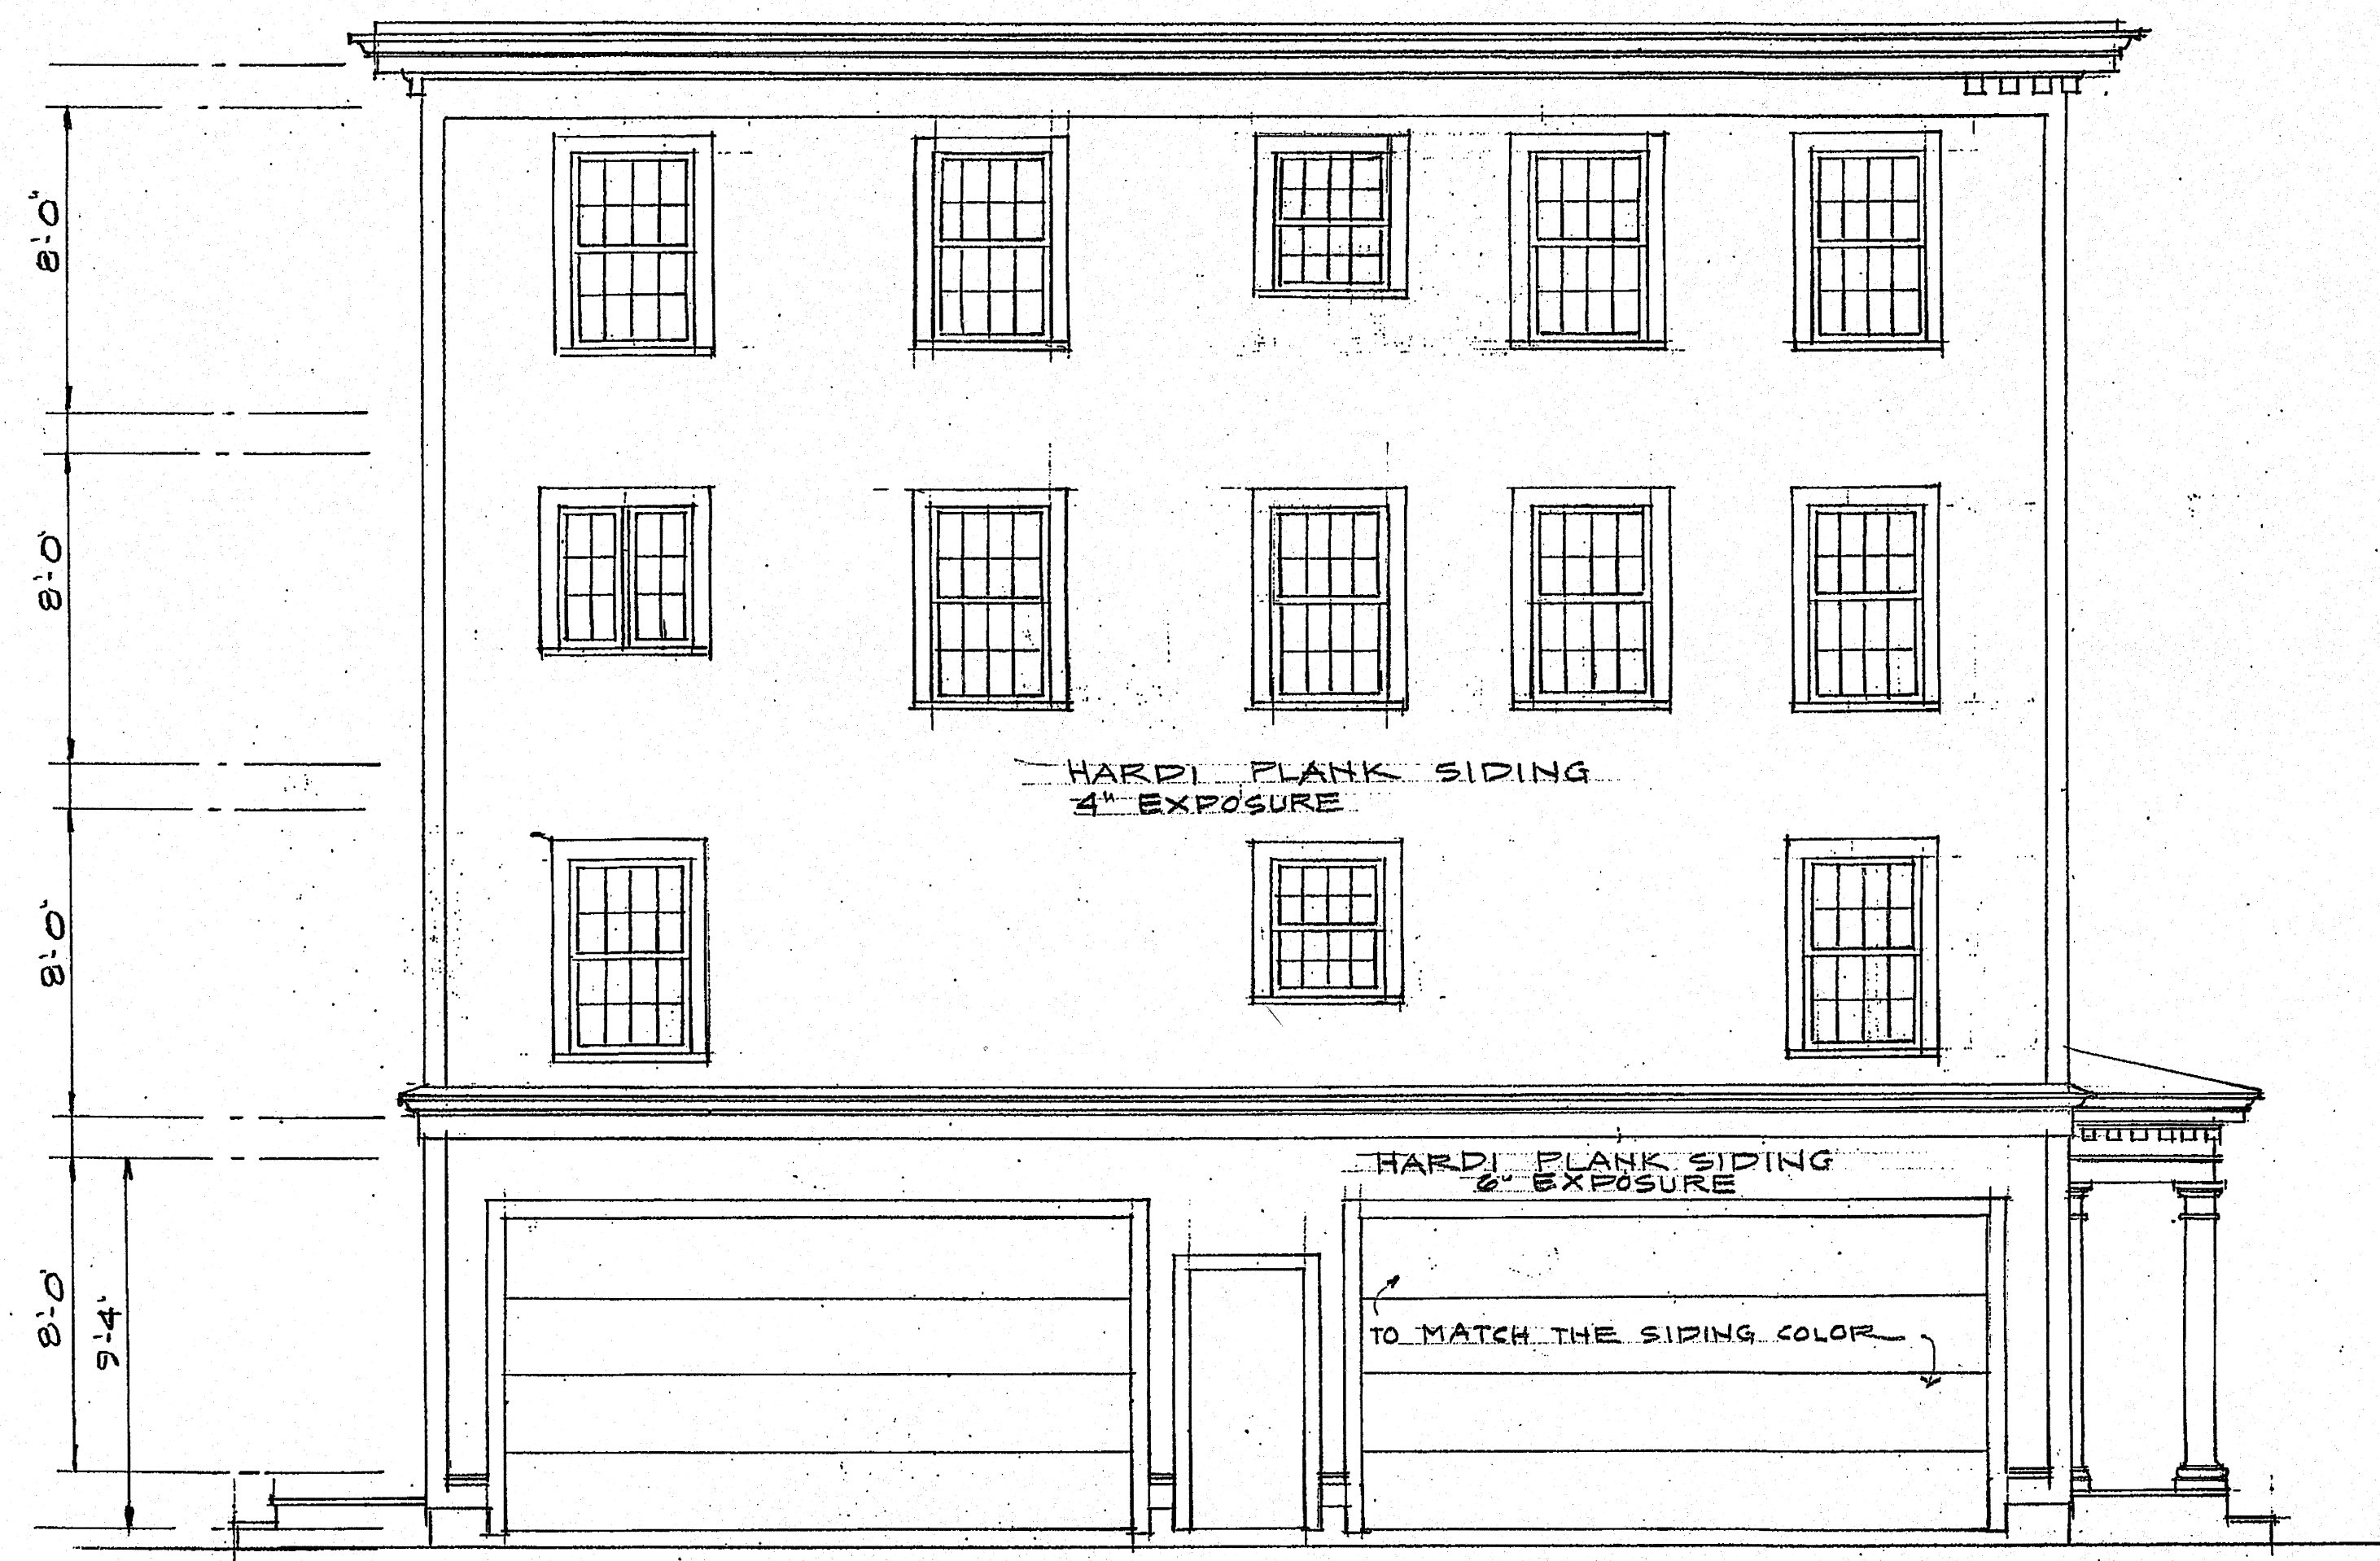

LEFT SIDE ELEVATION
SCALE 1/4"=1'-0"

RECEIVED
S.P.C.D. AND
PLANNING DEPT.
2013 DEC 20 AM 10:21

4 UNIT BUILDING FOR
EMERY HOMES
10 ALAN COURT SOMERVILLE, MA

RESIDENTIAL DESIGNS BY
ROBERT M. CONNELL
22 NORTH ST. WILMINGTON, MA


SCALE 1/4"=1'-0"
DATE 11-20-2013
A4

A

RECEIVED JANUARY 25 BY
ROBERT M. CONNEL
55 NORTH ST. HONOLULU, AM

014 ELAD
ETA
A

RECEIVED
S.P.C.D. AND
PLANNING DEPT.
2013 DEC 20 AM 10:21

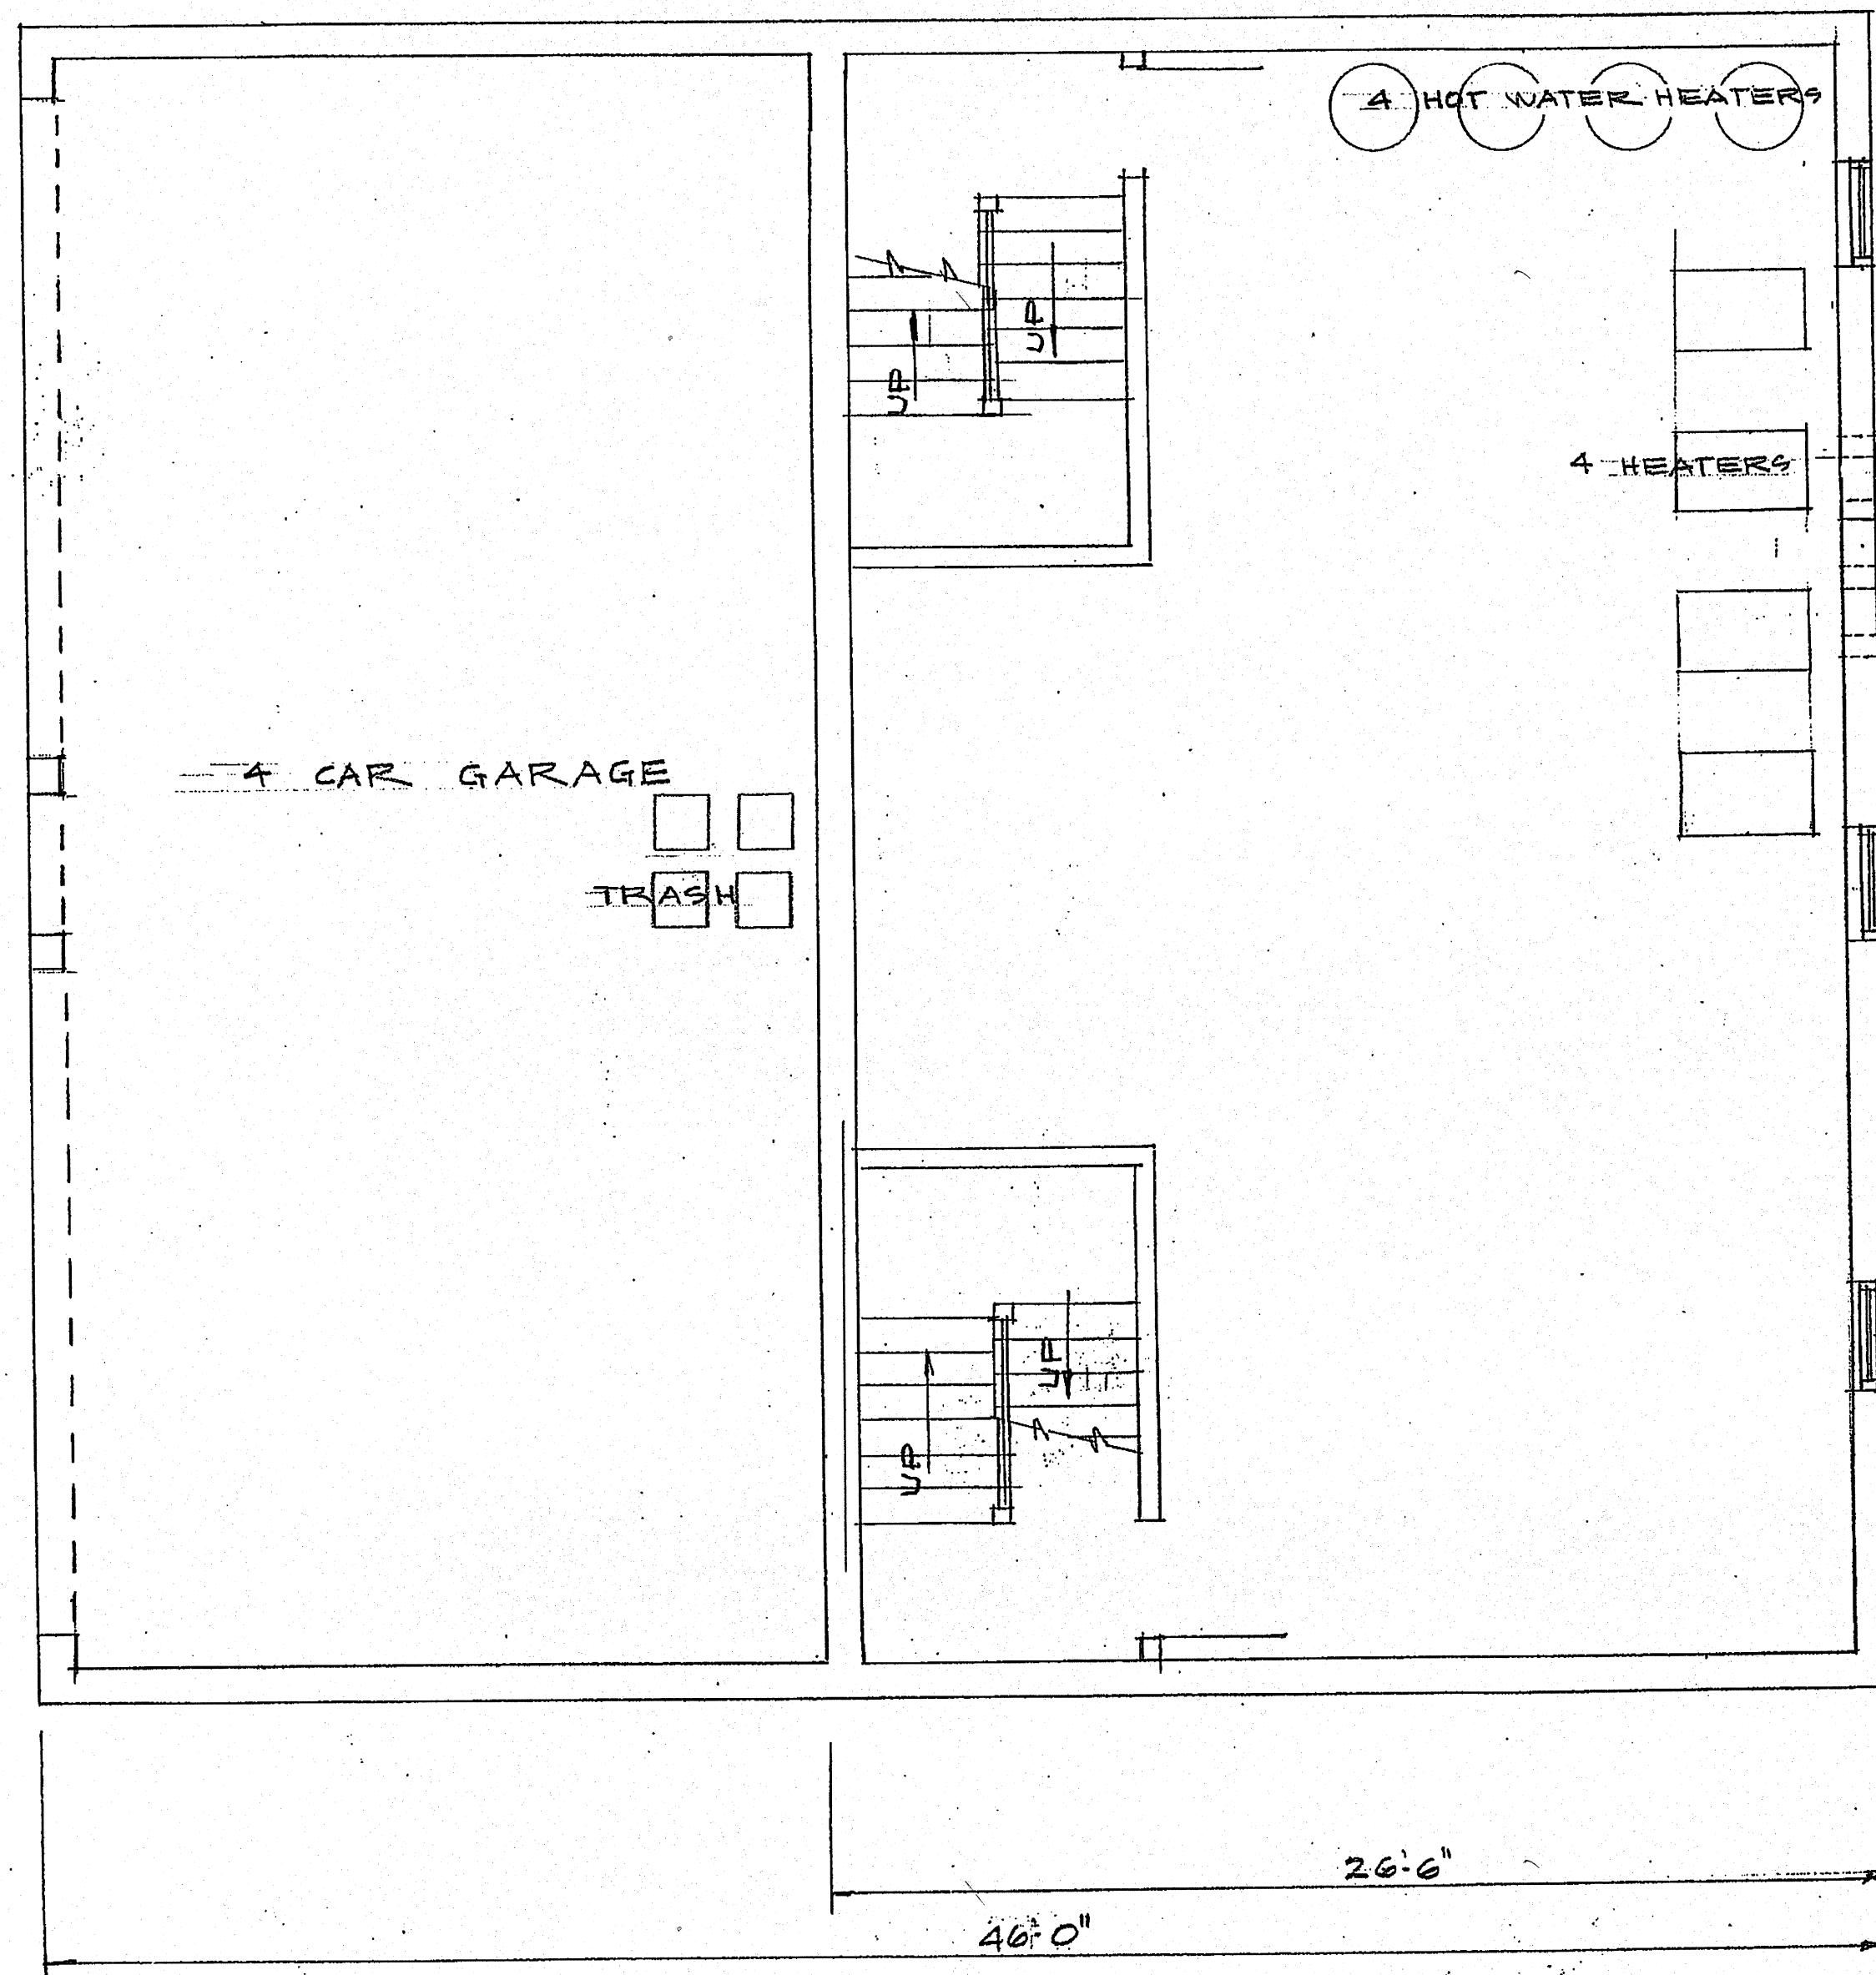

FOURTH FLOOR	1932 S.F
THIRD FLOOR	1932 S.F
SECOND FLOOR	1932 S.F
FIRST FLOOR	1092 S.F
BASMT	1113 S.F
TOTAL	8001 S.F.

4 UNIT BUILDING FOR EMERY HOMES 10 ALAN COURT SOMERVILLE MA.	RESIDENTIAL DESIGNS BY ROBERT M. CONNELL 22 NORTH ST. WILMINGTON MA.	SCALE 1/4"=1'-0" DATE 11- -2013 A5
---	--	--

NOT KNOWN YAKENET
AN. MUYKANTOR TUBO MALA OI

DATE 01-11-74

RECEIVED
S.P.C.D. AND
PLANNING DEPT.
2013 DEC 20 AM 10:21

Hand-drawn floor plan of Unit #1, a 46'0" x 42'0" residential unit. The plan includes a 4-car garage (46'0" x 13'0") with a trash area, a utility room with stairs (UP/DOWN), a washer/dryer, and a closet. The living area consists of a living room (17'6" x 13'10"), a dining area, a kitchen (10'4" x 9'0") with a sink, stove, refrigerator, and dishwasher, a bathroom (8'4" x 9'0") with a tub, and a bedroom #1 (13'10" x 12'0"). The unit is labeled "UNIT #1" and "FIRST FLOOR".

FIRST FLOOR 1092 SQ. FT

FIRST FLOOR PLAN
SCALE $\frac{1}{4}'' = 1'-0''$

4 UNIT BUILDING FOR EMERY HOMES 10 ALAN COURT SONERVILLE MA	RESIDENTIAL DESIGNS BY ROBERT M. CONNELL 22 NORTH ST. WILMINGTON MA	SCALE 1/4"=1'-0" DATE 11- 2013 AG
--	---	---


BY DESIGNED JAMES DESER
JENNIS, M. T. S. B. O.
AN INTERNATIONALIST AT THE 55

0-1-4/ 31A32

ETAD

A

RECEIVED
S.P.C.D. AND
PLANNING DEPT.
2013 DEC 20 AM 10: 21

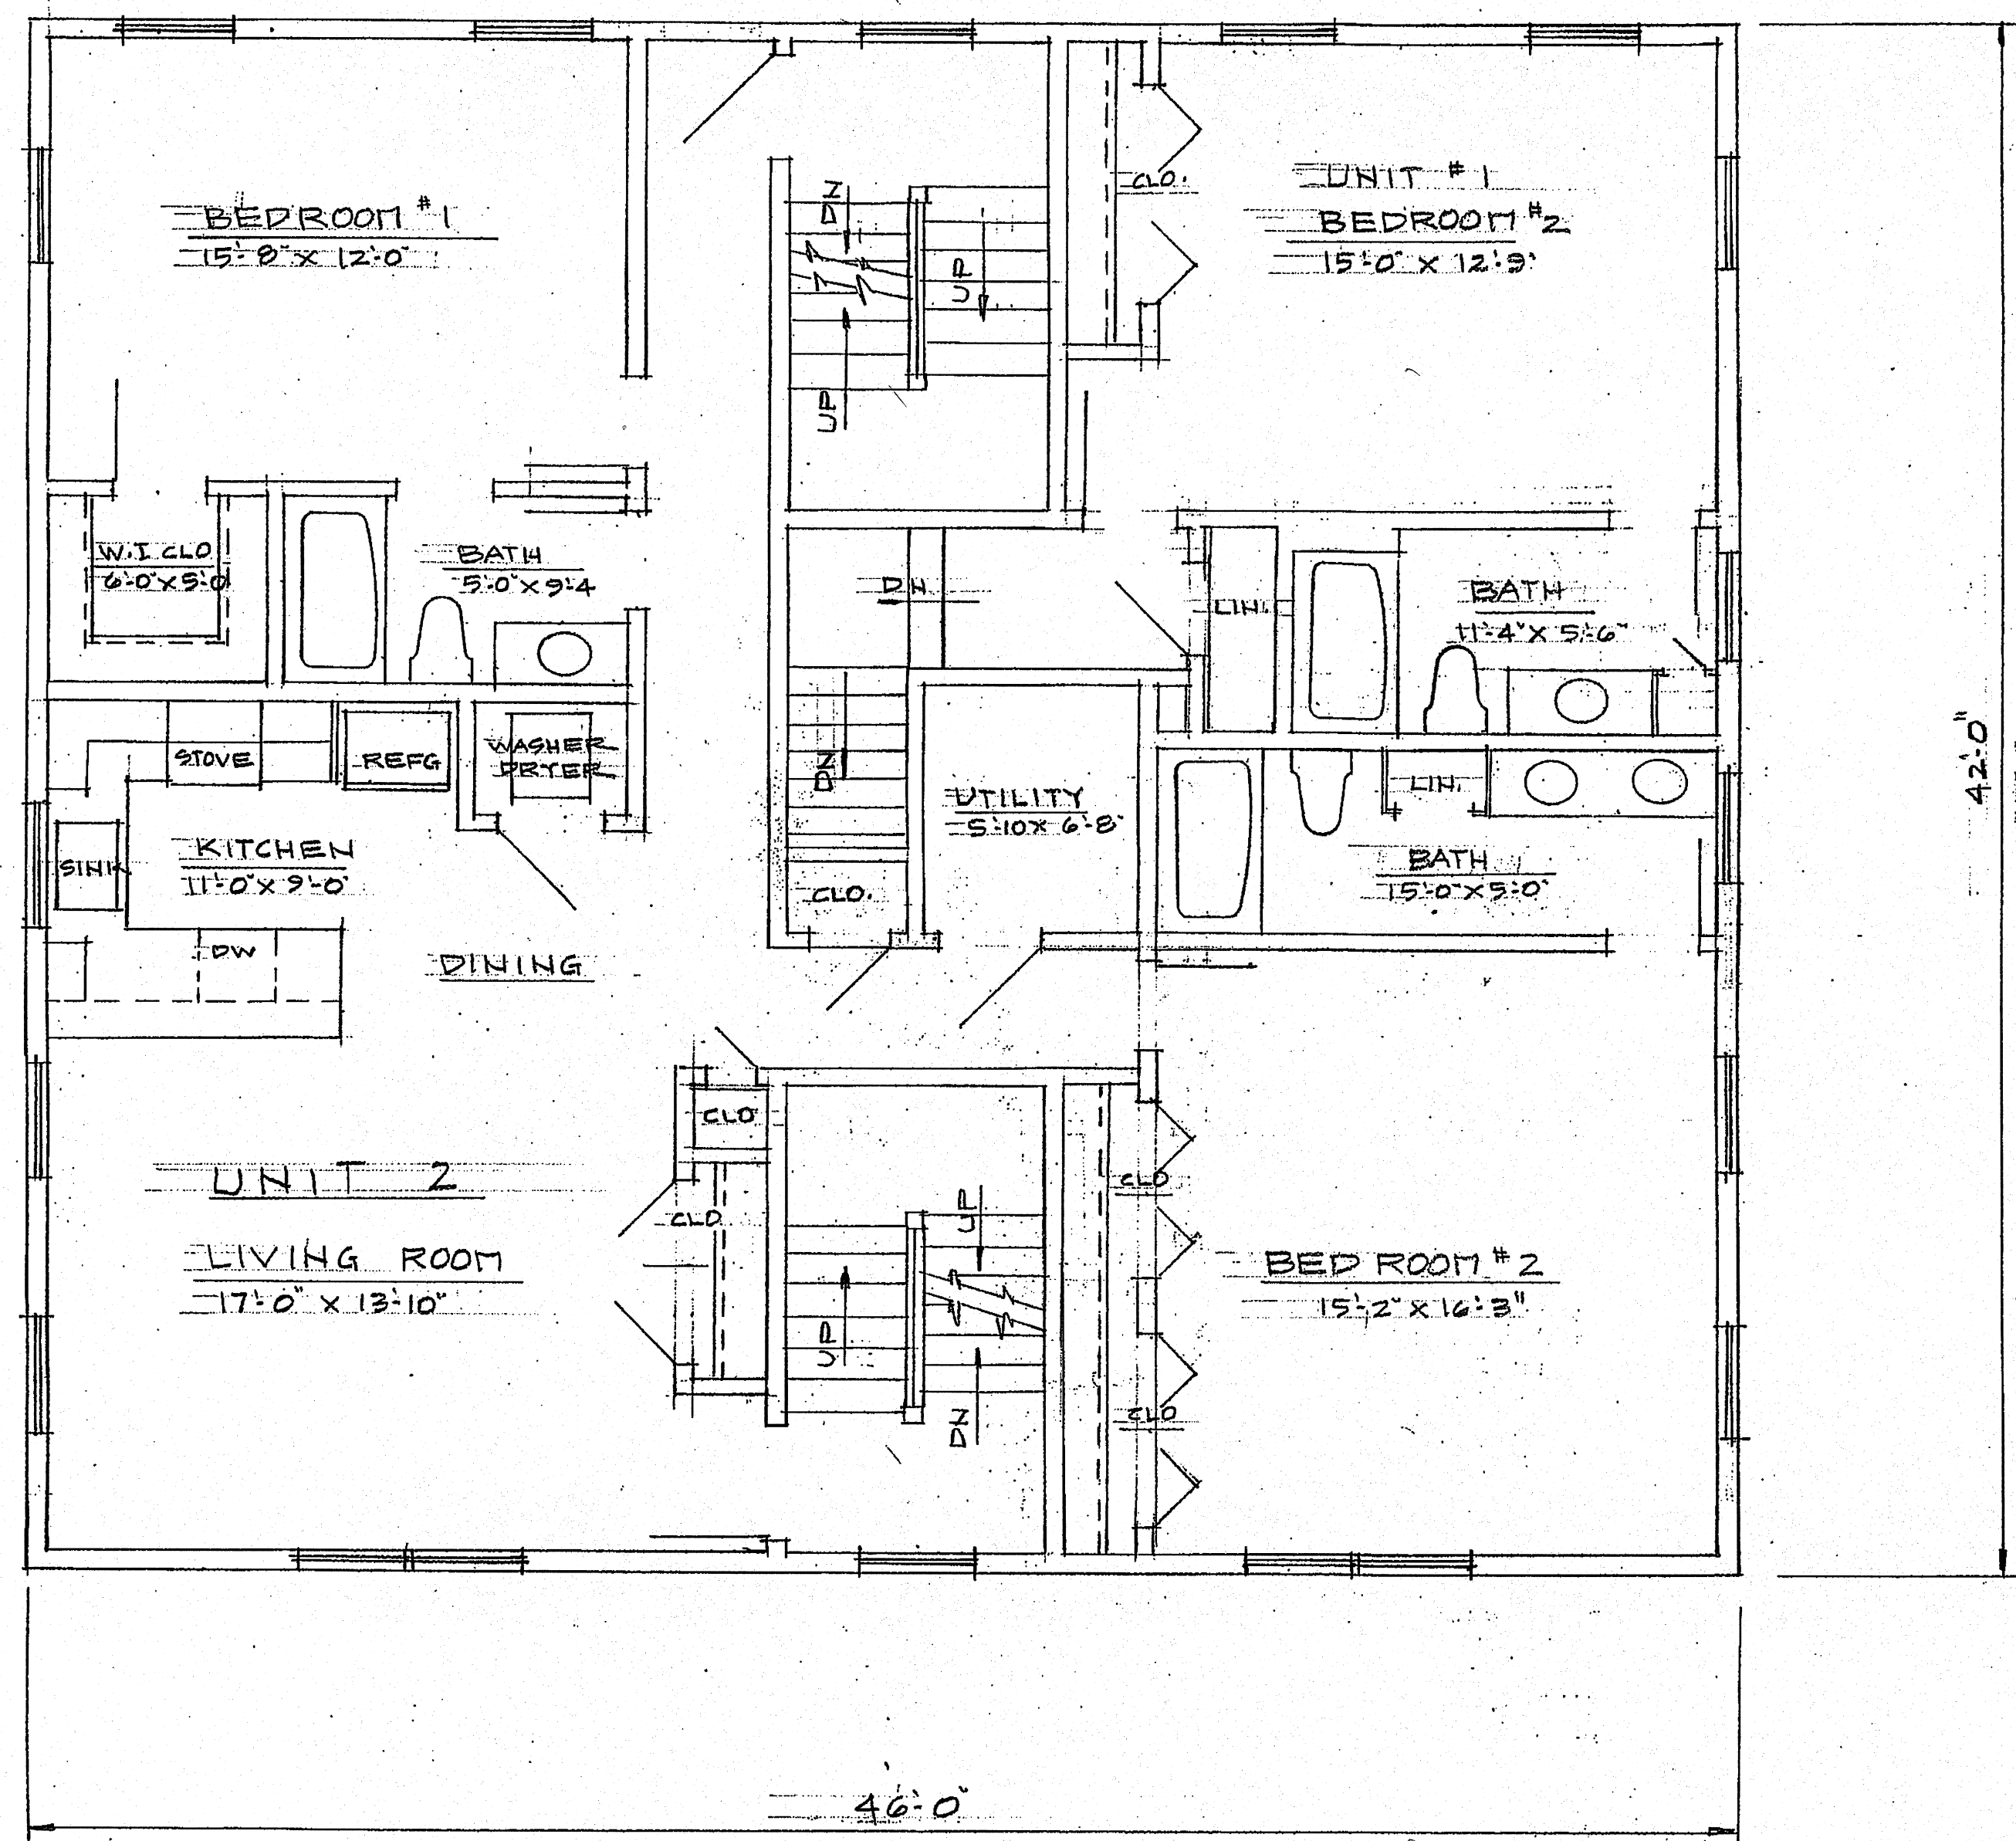

SECOND FLOOR PLAN
SCALE 1/4" = 1'-0"

SECOND FLOOR 1932 SQ. FT.

4 UNIT BUILDING FOR
EVERY HOMES
10 ALAN COURT SOMERVILLE MA

RESIDENTIAL DESIGNS BY
ROBERT M. CONNELL
22 NORTH ST. WILMINGTON MA

SCALE 1/4" = 1'-0"
DATE 11- - 2013
A7

RECEIVED
S.P.C.D. AND
PLANNING DEPT.
2013 DEC 20 AM 10:21

4 UNIT BUILDING FOR
EMERY HOMES
10 ALAN COURT
SOMERVILLE MA

DESIGNED BY
ROBERT M. CONNELL
22 NORTH ST.
WILMINGTON MA

SCALE 1/4"=1'-0"
DATE 11-13
A9


AM ALLIGEROR
TRUOD NALA
OF

FOR BUILDING
TRUOD A

EMERY HOMES
10 ALAN COURT
SOMERVILLE MA

DESIGNED BY
ROBERT M. CONNELL
22 NORTH ST.
WILMINGTON MA

SCALE 1/4"=1'-0"
DATE 11-13
A9

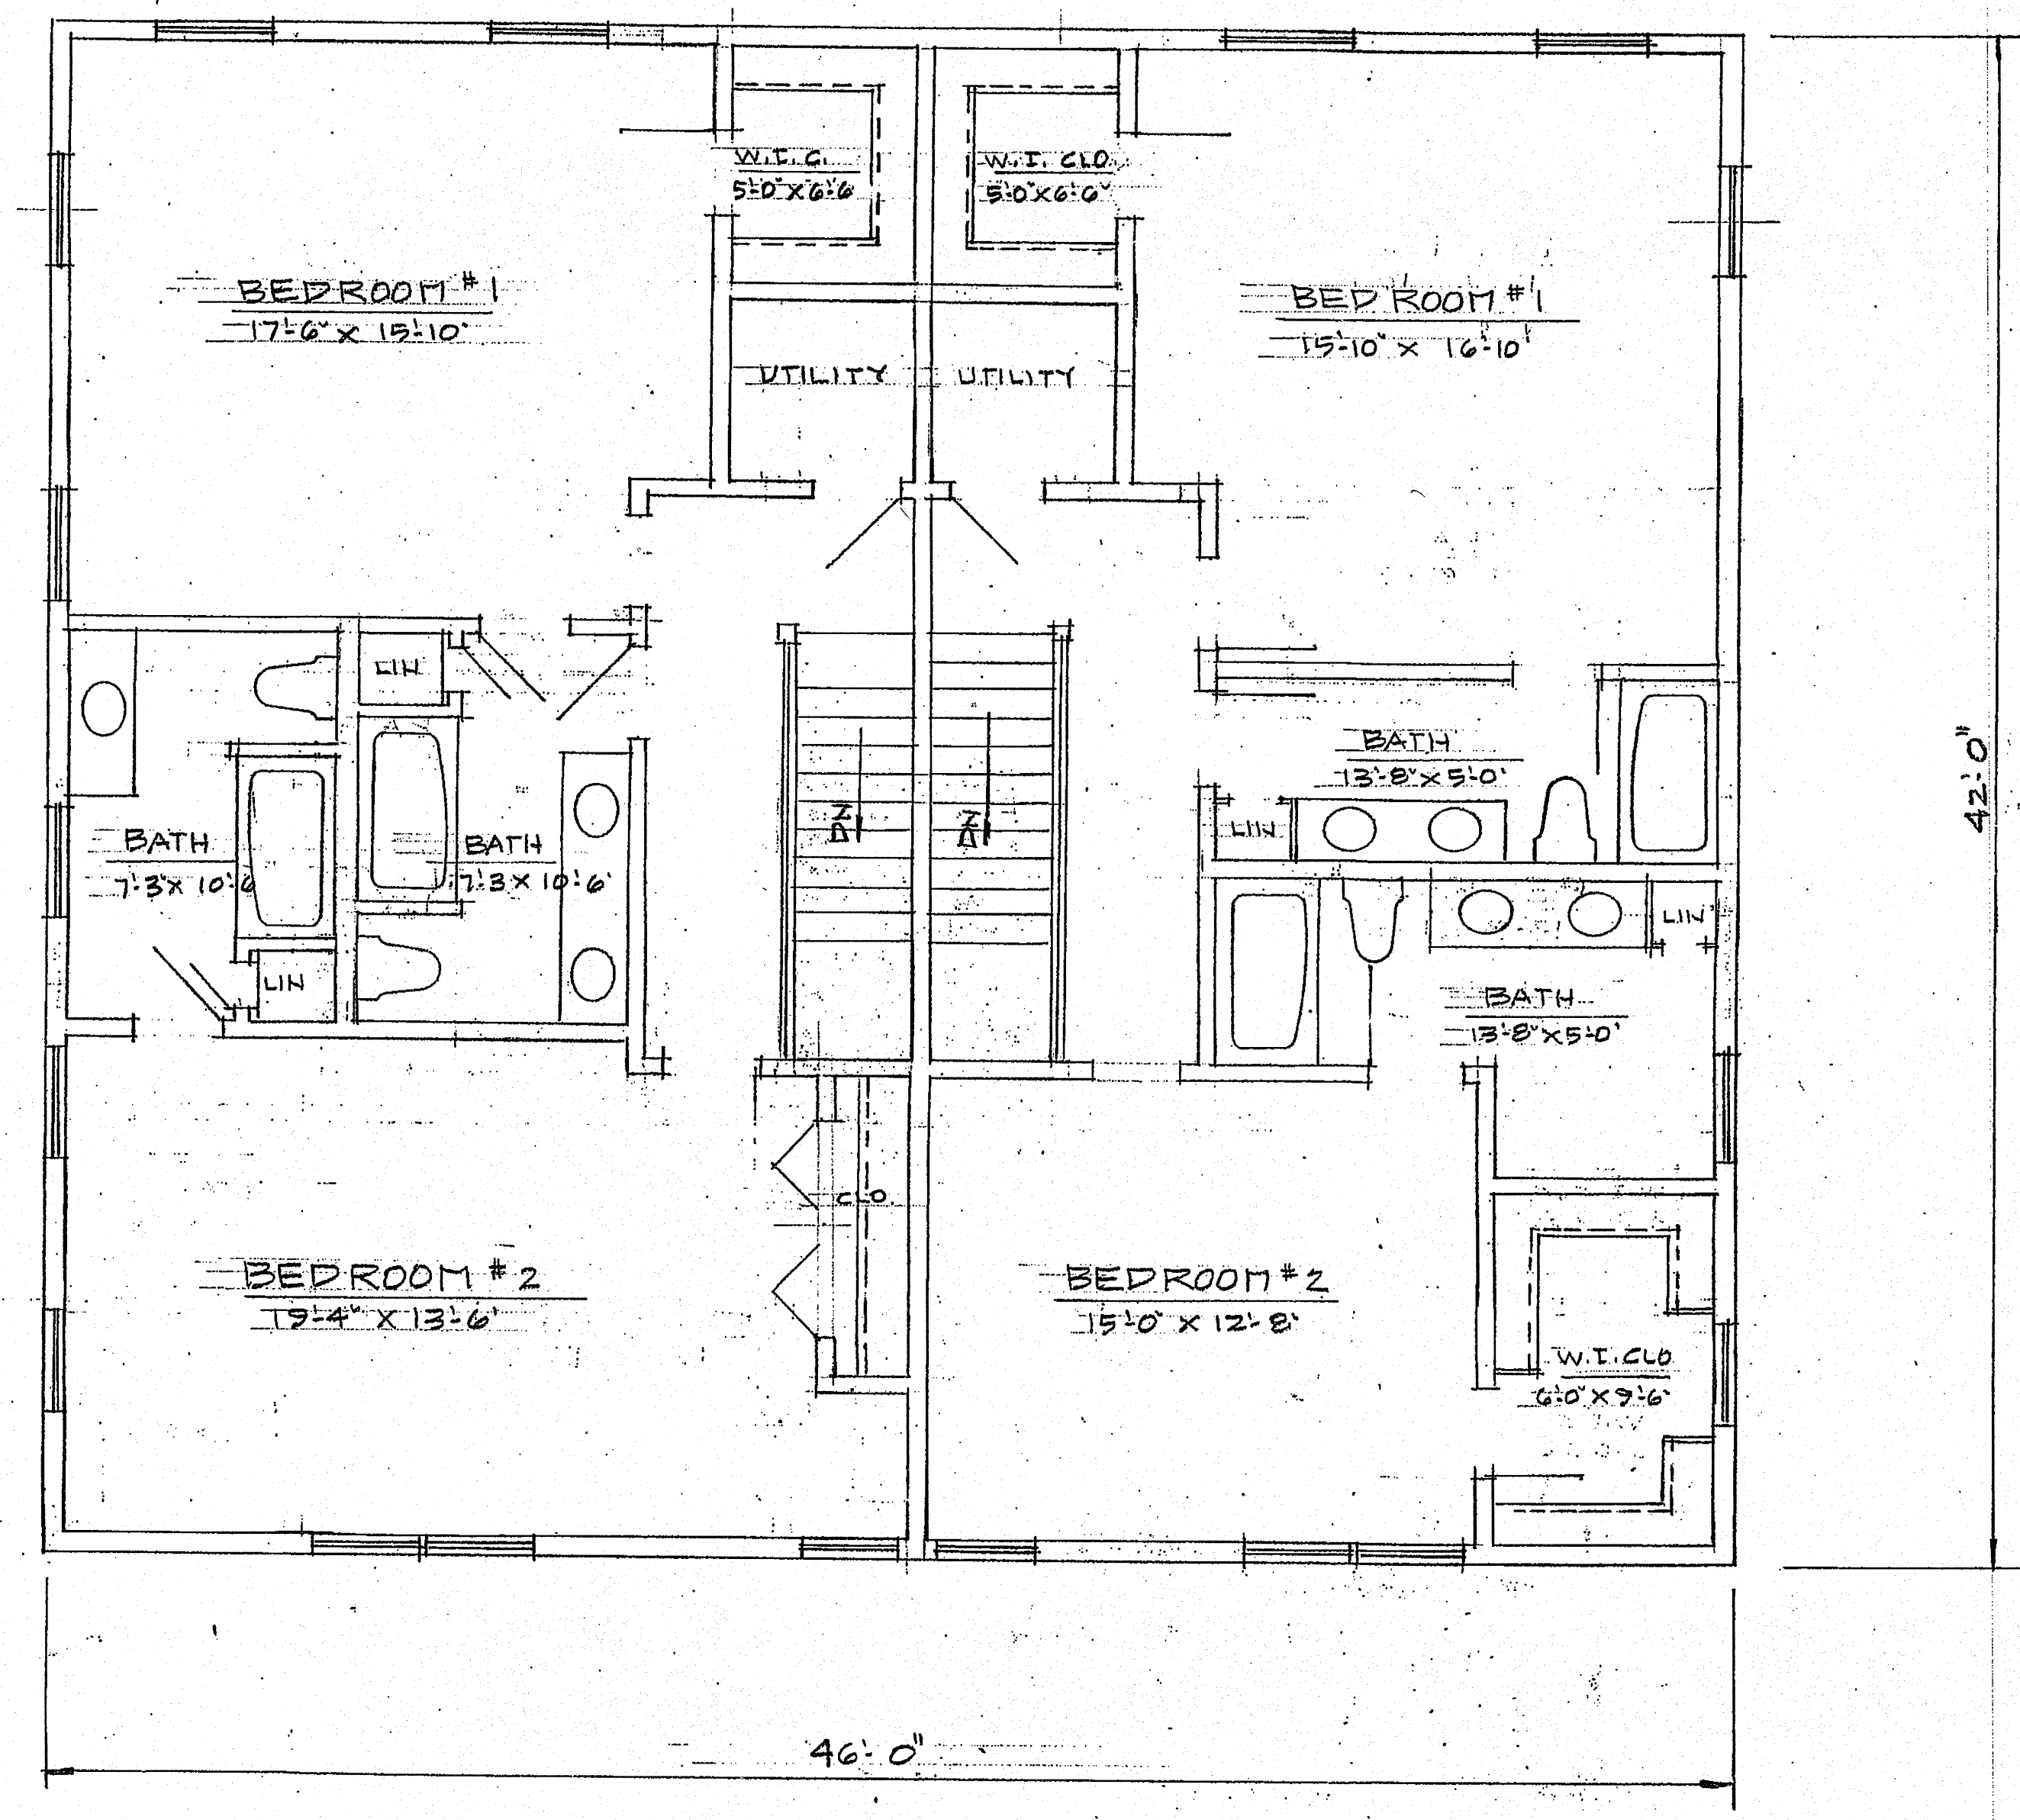

FOURTH FLOOR PLAN
SCALE 1/4"=1'-0"

FOURTH FLOOR 1932 SQ. FT