



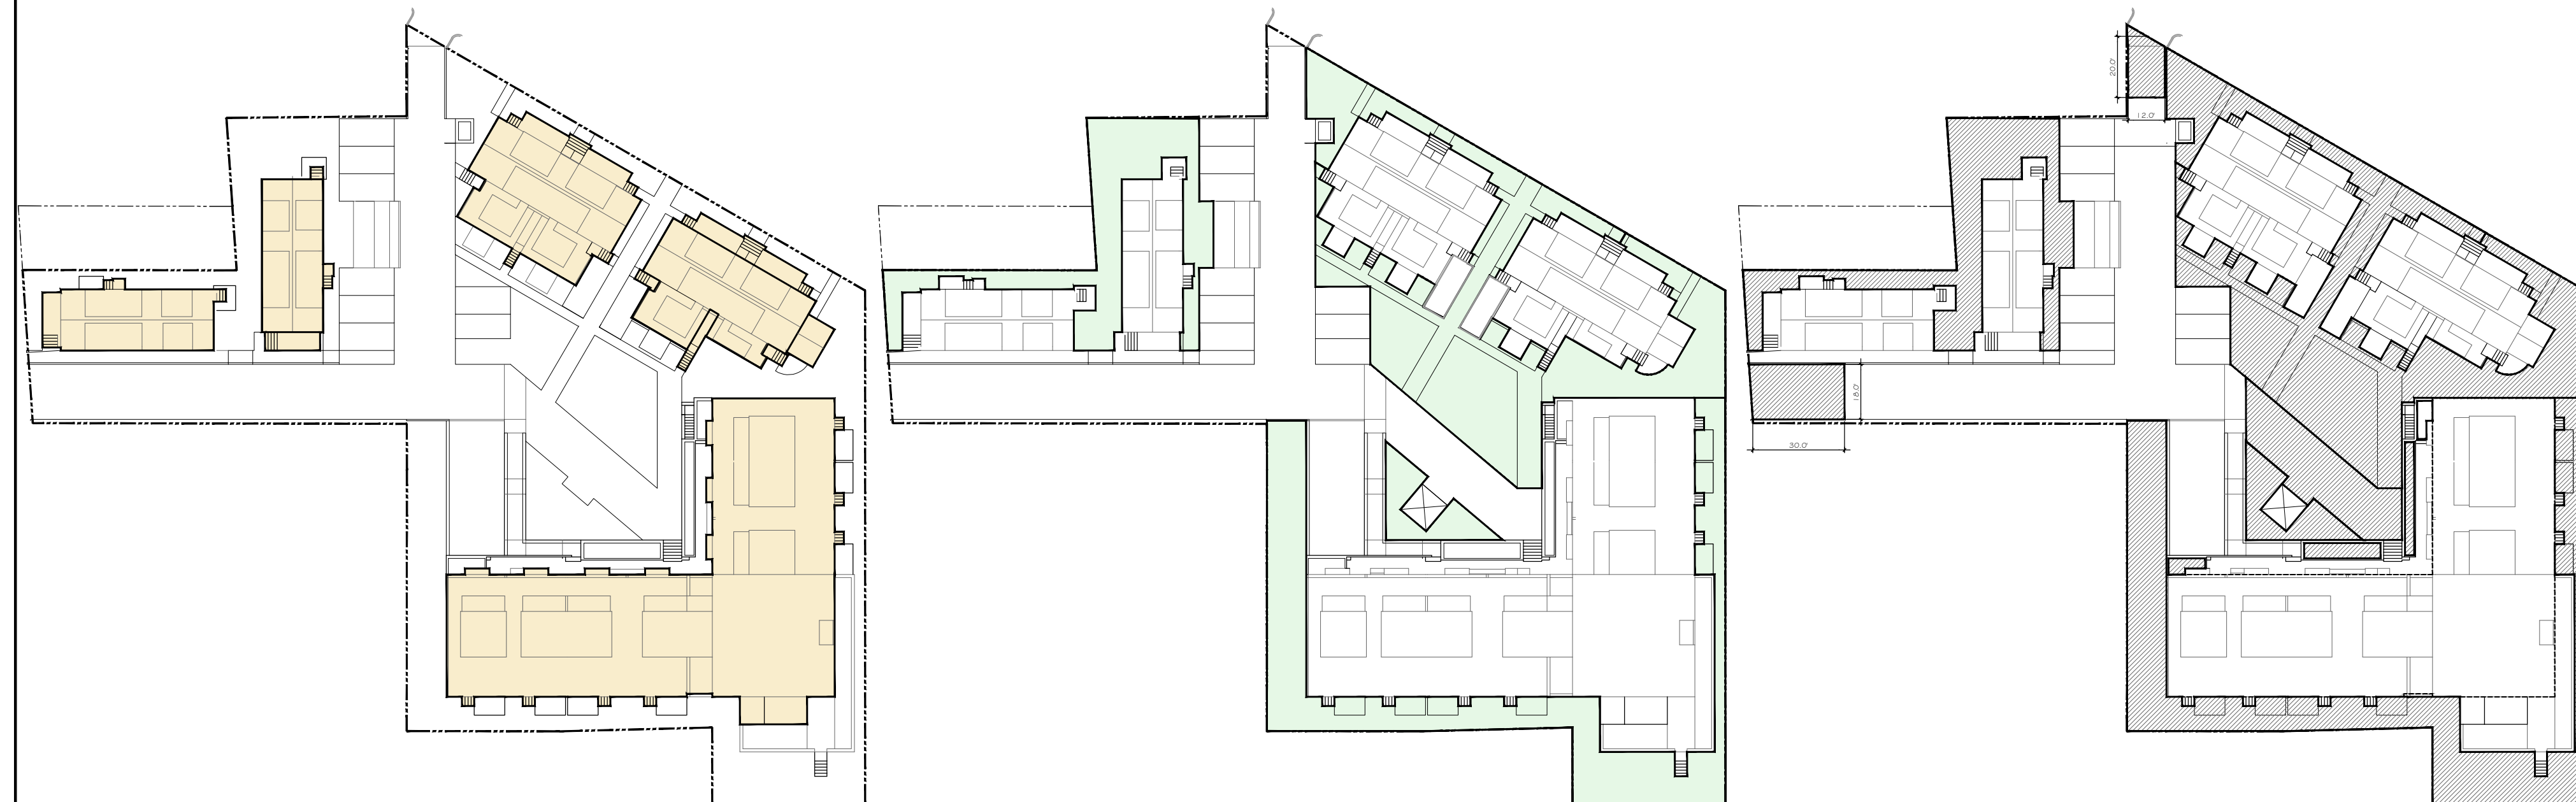

4 Pervious Area
Scale: 1"=40'-0" PROPOSED

6 RES BIKE
SPACES
REQUIRED

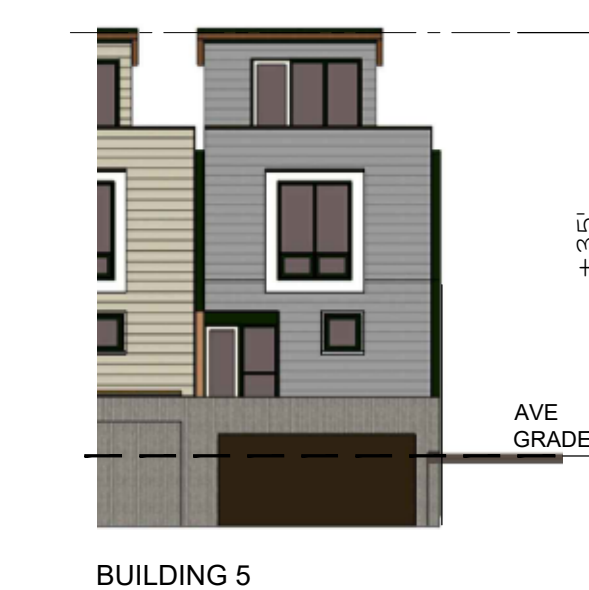

5 BUILDING HEIGHT
SCALE:



1 BLDG 5 FRONT ELEVATION
SCALE: 1/8"=1'-0"



2 BLDG 5 REAR ELEVATION
SCALE: 1/8"=1'-0"




3 BLDG 5 RIGHT ELEVATION
SCALE: 1/8"=1'-0"

4 BLDG 5 LEFT ELEVATION
SCALE: 1/8"=1'-0"

PETER
QUINN
ARCHI
TECTS

ARCHITECTURE
PLANNING
COMMUNITY DESIGN

PETER QUINN ARCHITECTS LLC
259 ELM STREET, SUITE 301
SOMERVILLE, MA 02144
PH 617-354-3989 FAX 617-868-0280

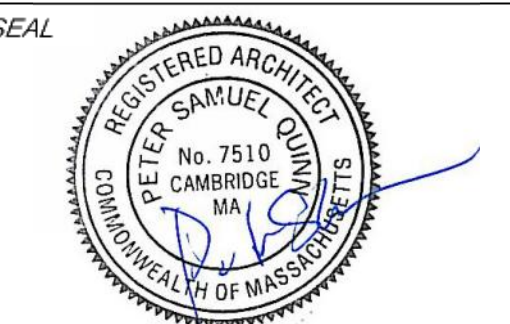

CONSULTANT

PROJECT

REDEVELOPMENT
OF

17-25 MURDOCK ST AND
227-229 CEDAR ST
SOMERVILLE, MA 02145

PREPARED FOR

CEDAR MURDOCK
PARTNERS, LLC

6 SPICE ST, STE 10
CHARLESTOWN, MA 02129

DRAWING TITLE


BLDG 5
ELEVATIONS

SCALE AS NOTED


REVISION / ISSUE	DATE
ZBA REV 2	25 JAN 2017
ZBA REV 1	23 DEC 2016
ZBA APPL	3 NOV 2016
DRAWN BY MN/HC	REVIEWED BY PQ

SHEET


A3

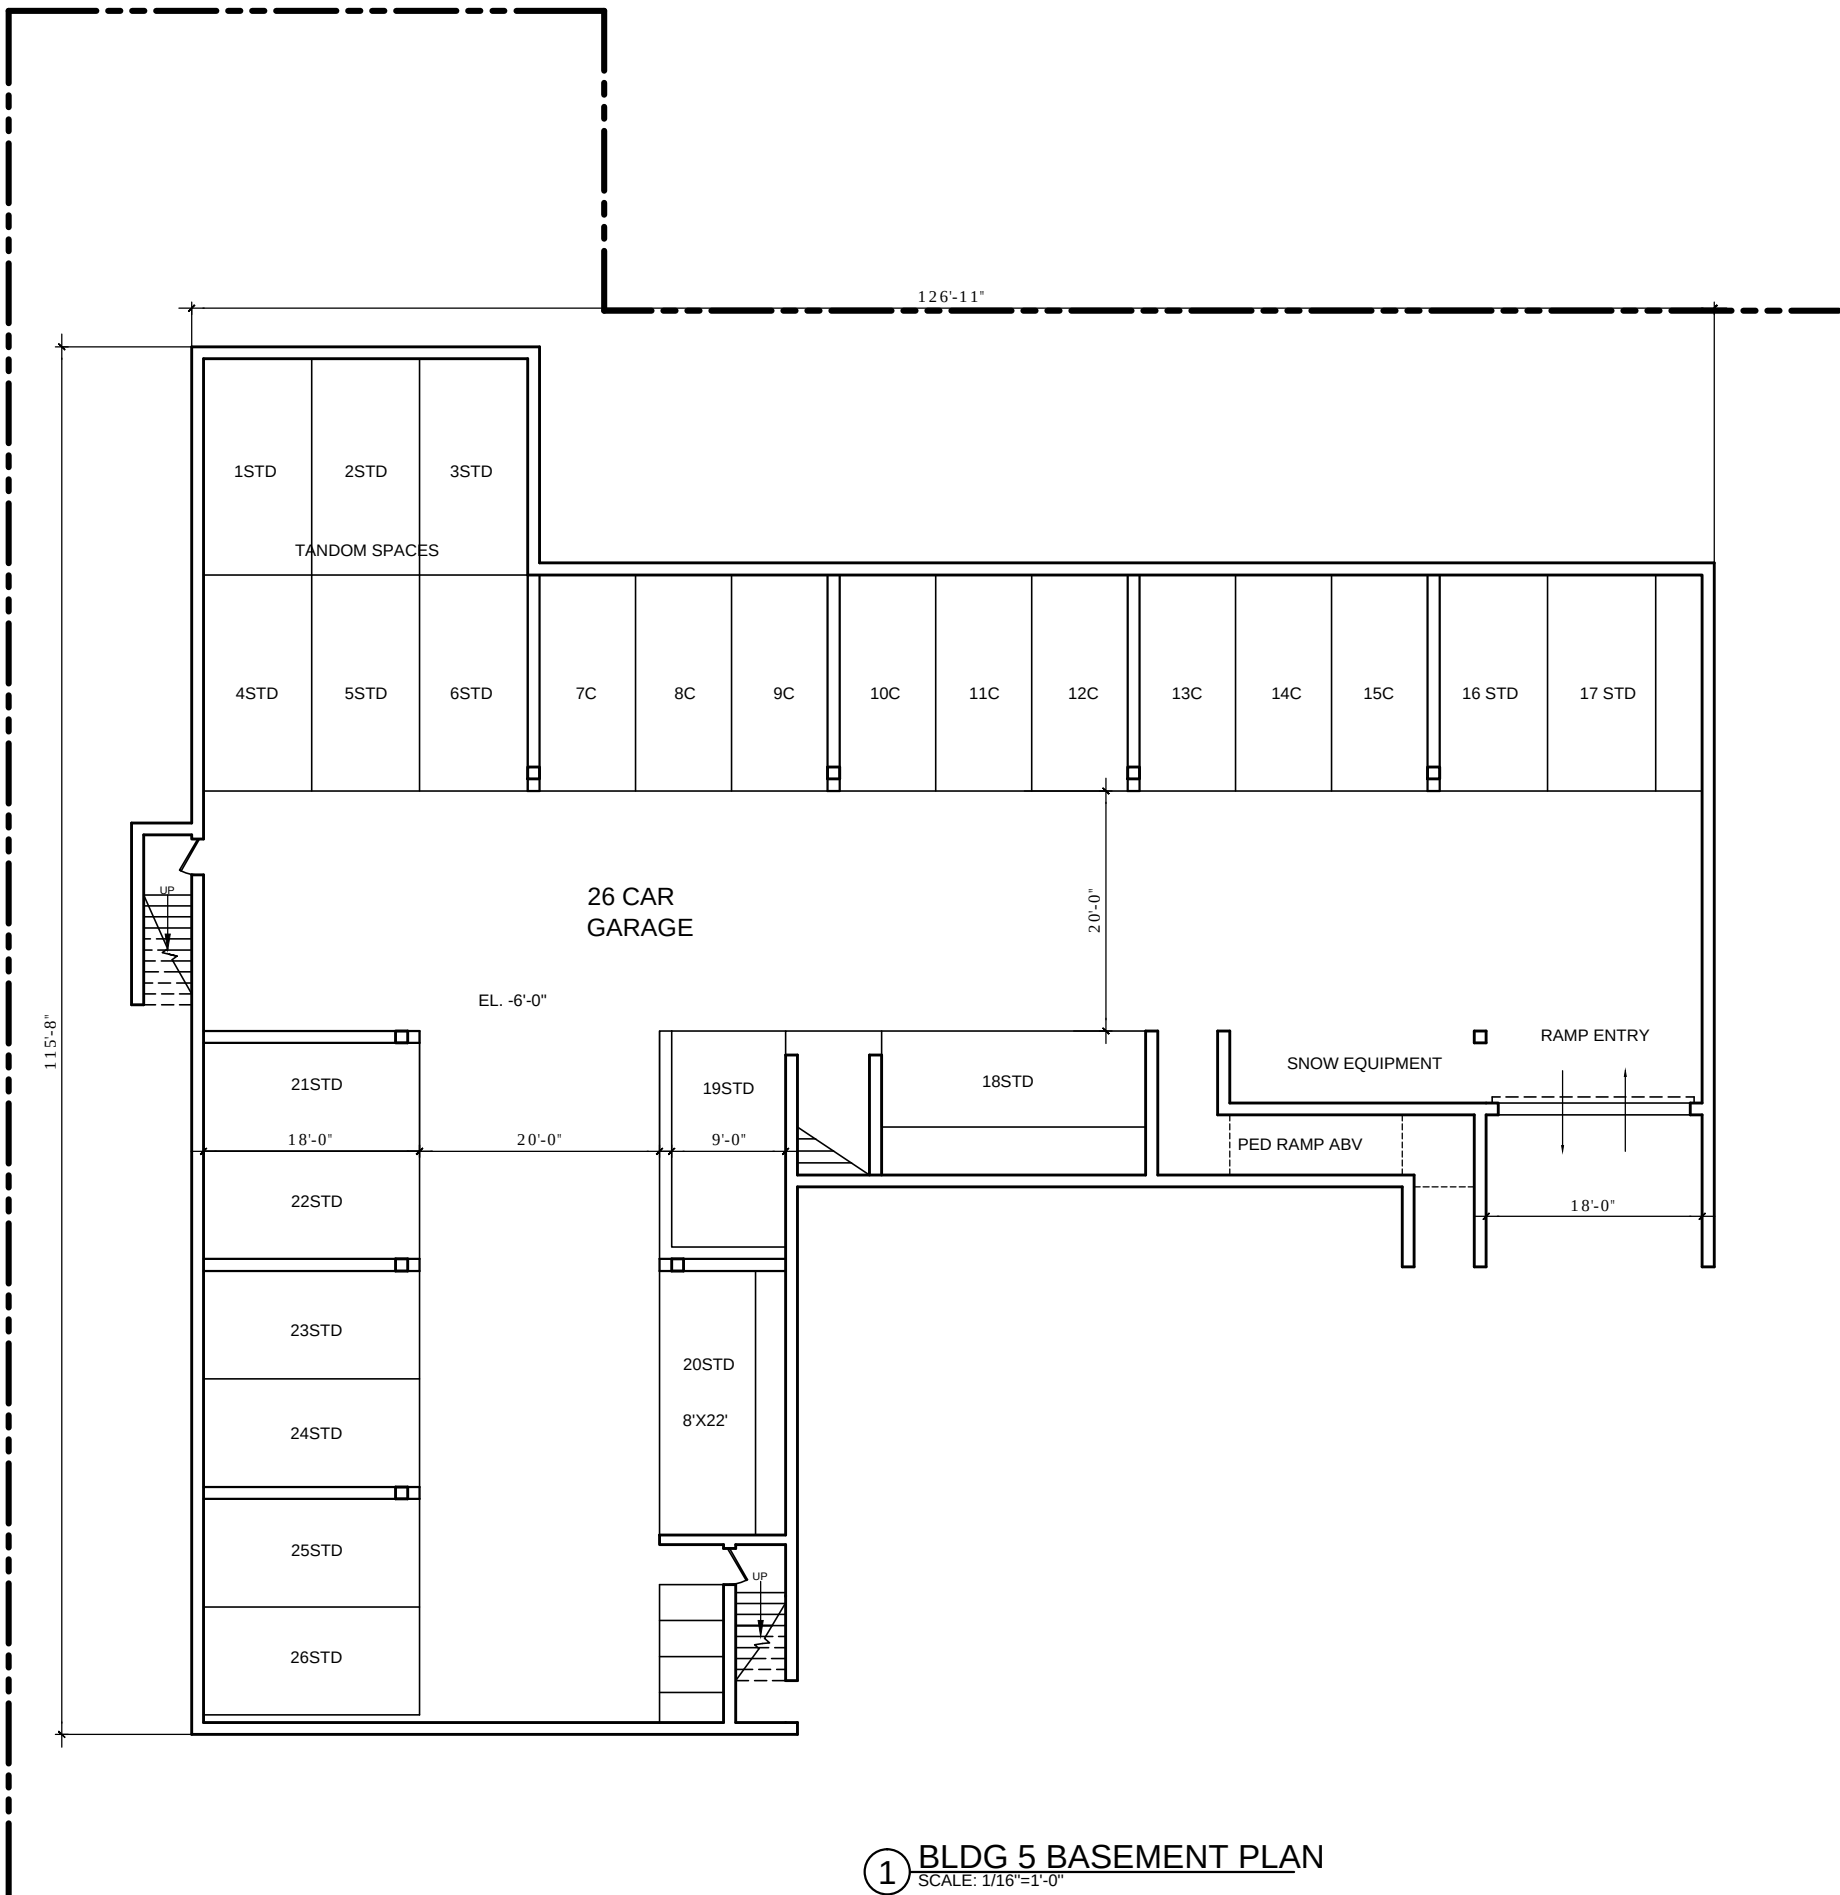


1 BLDG 5 BASEMENT PLAN
SCALE: 1/16"=1'-0"

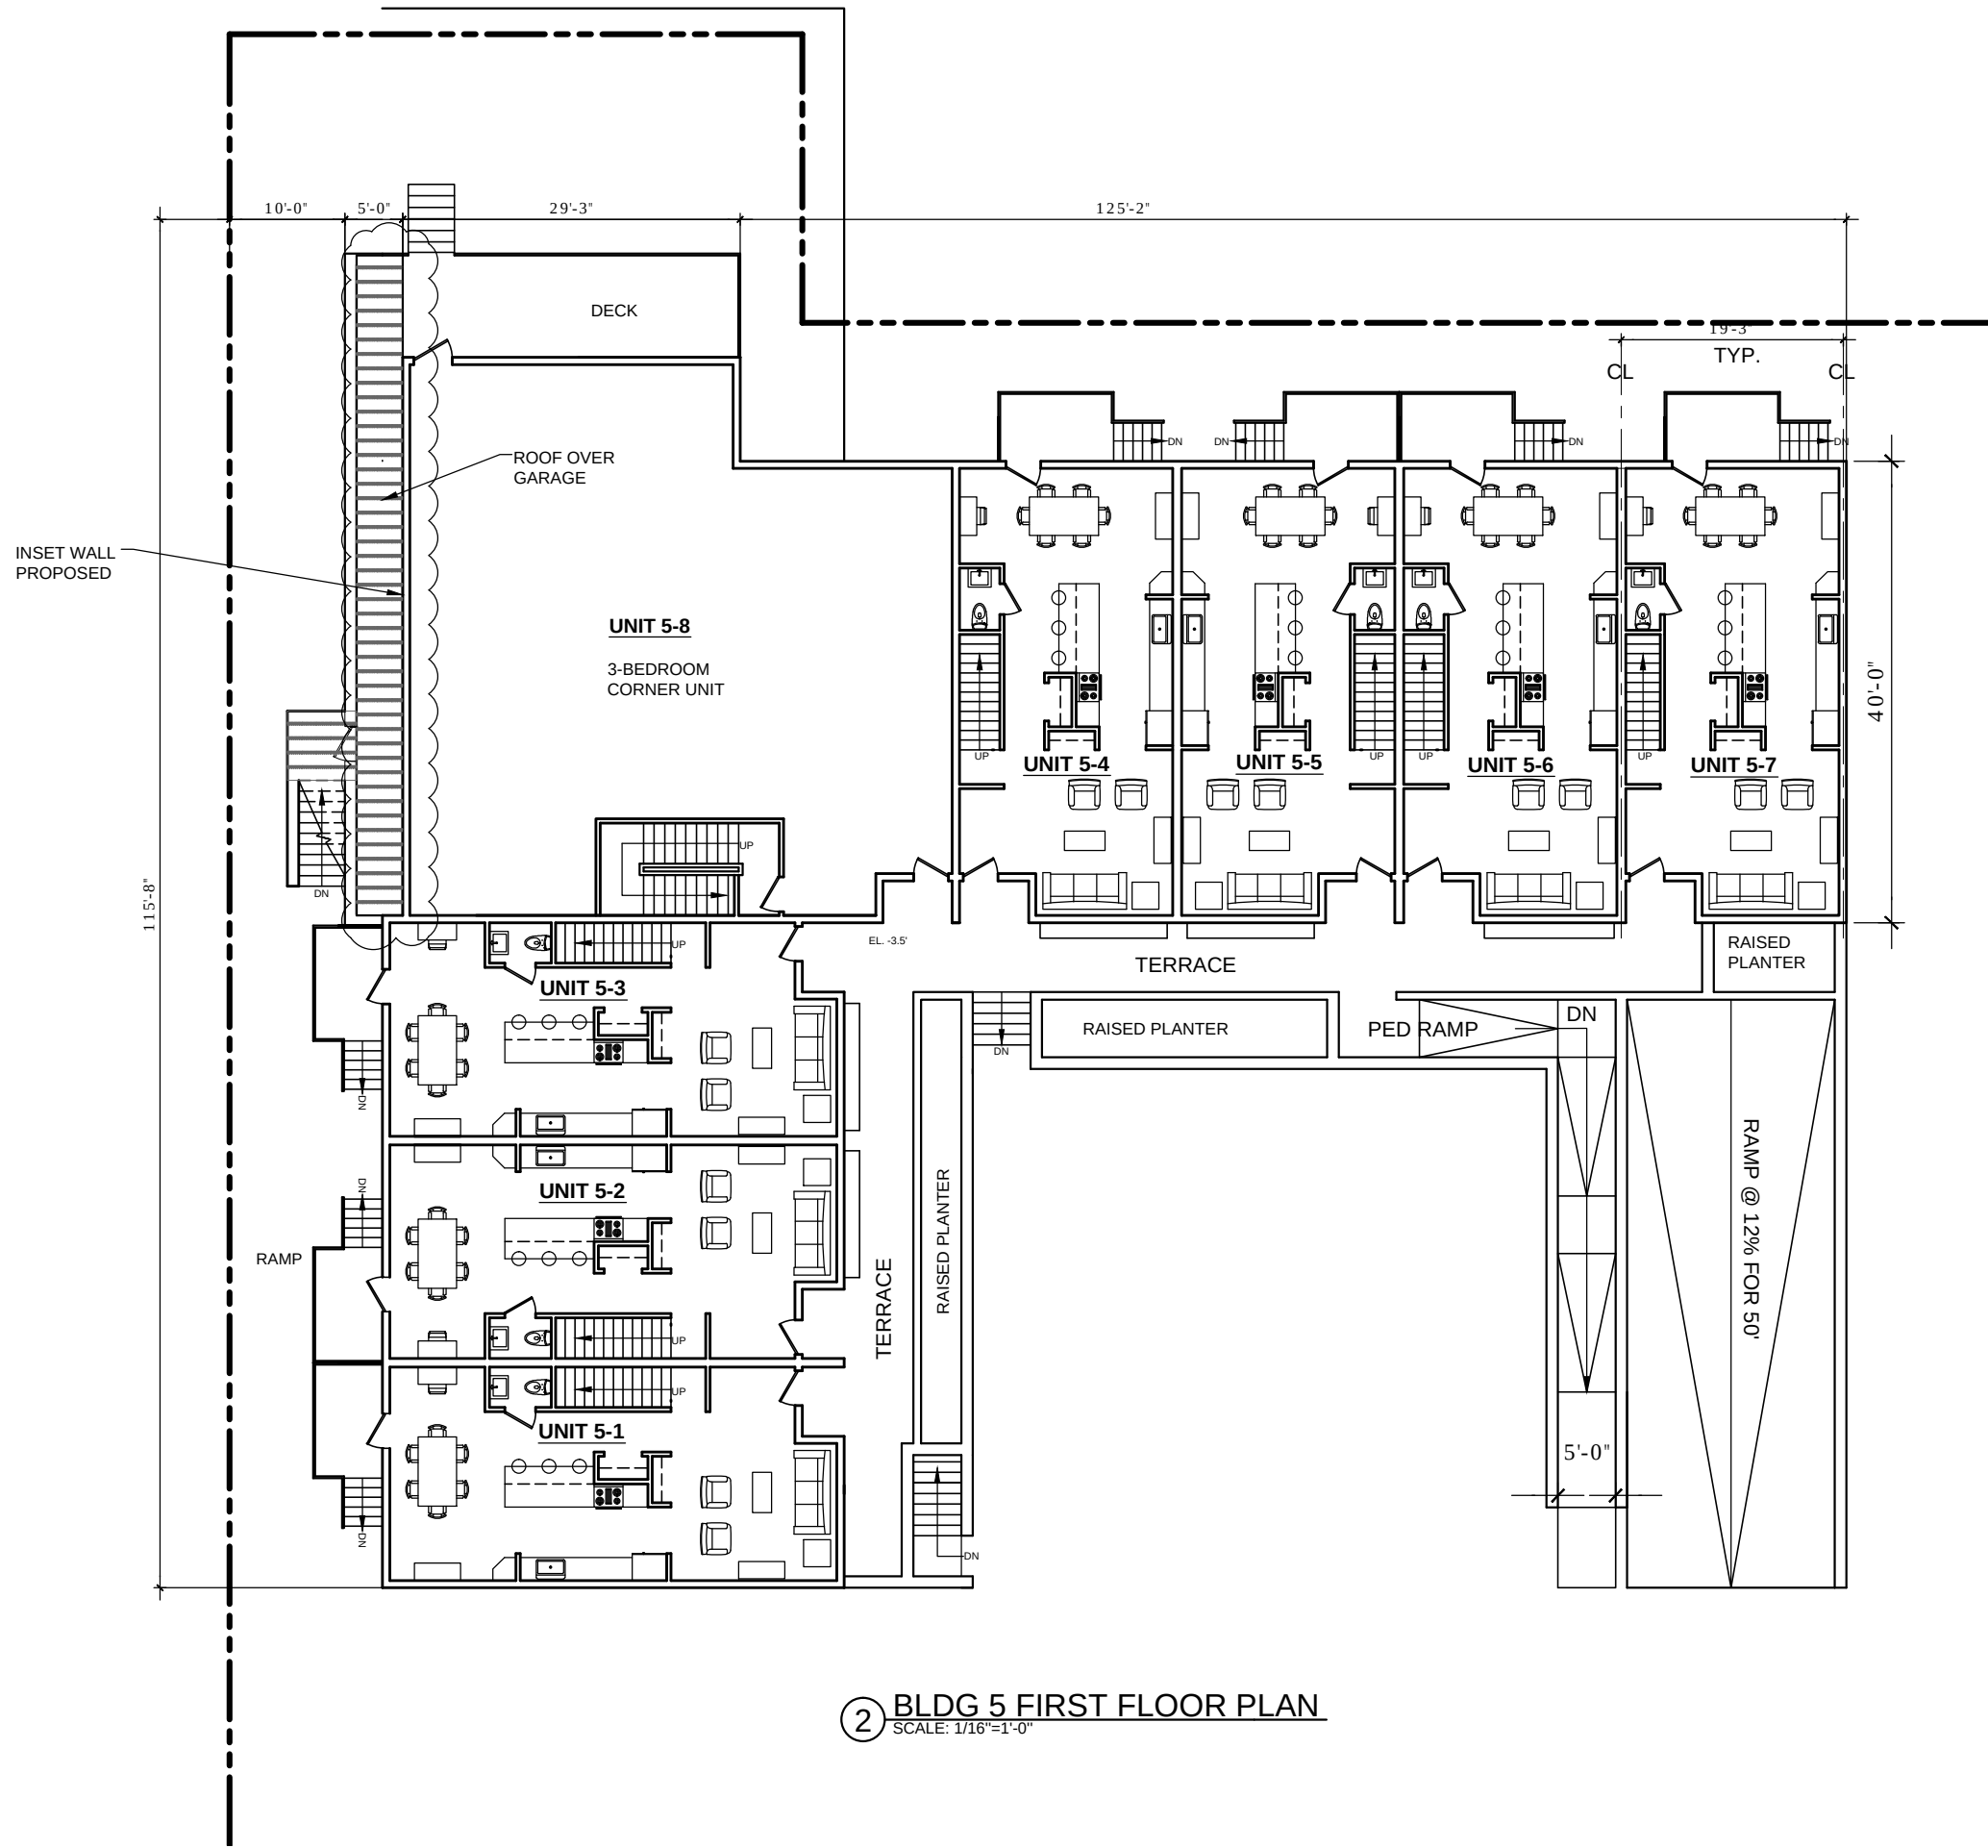

2 BLDG 5 FIRST FLOOR PLAN
SCALE: 1/16"=1'-0"

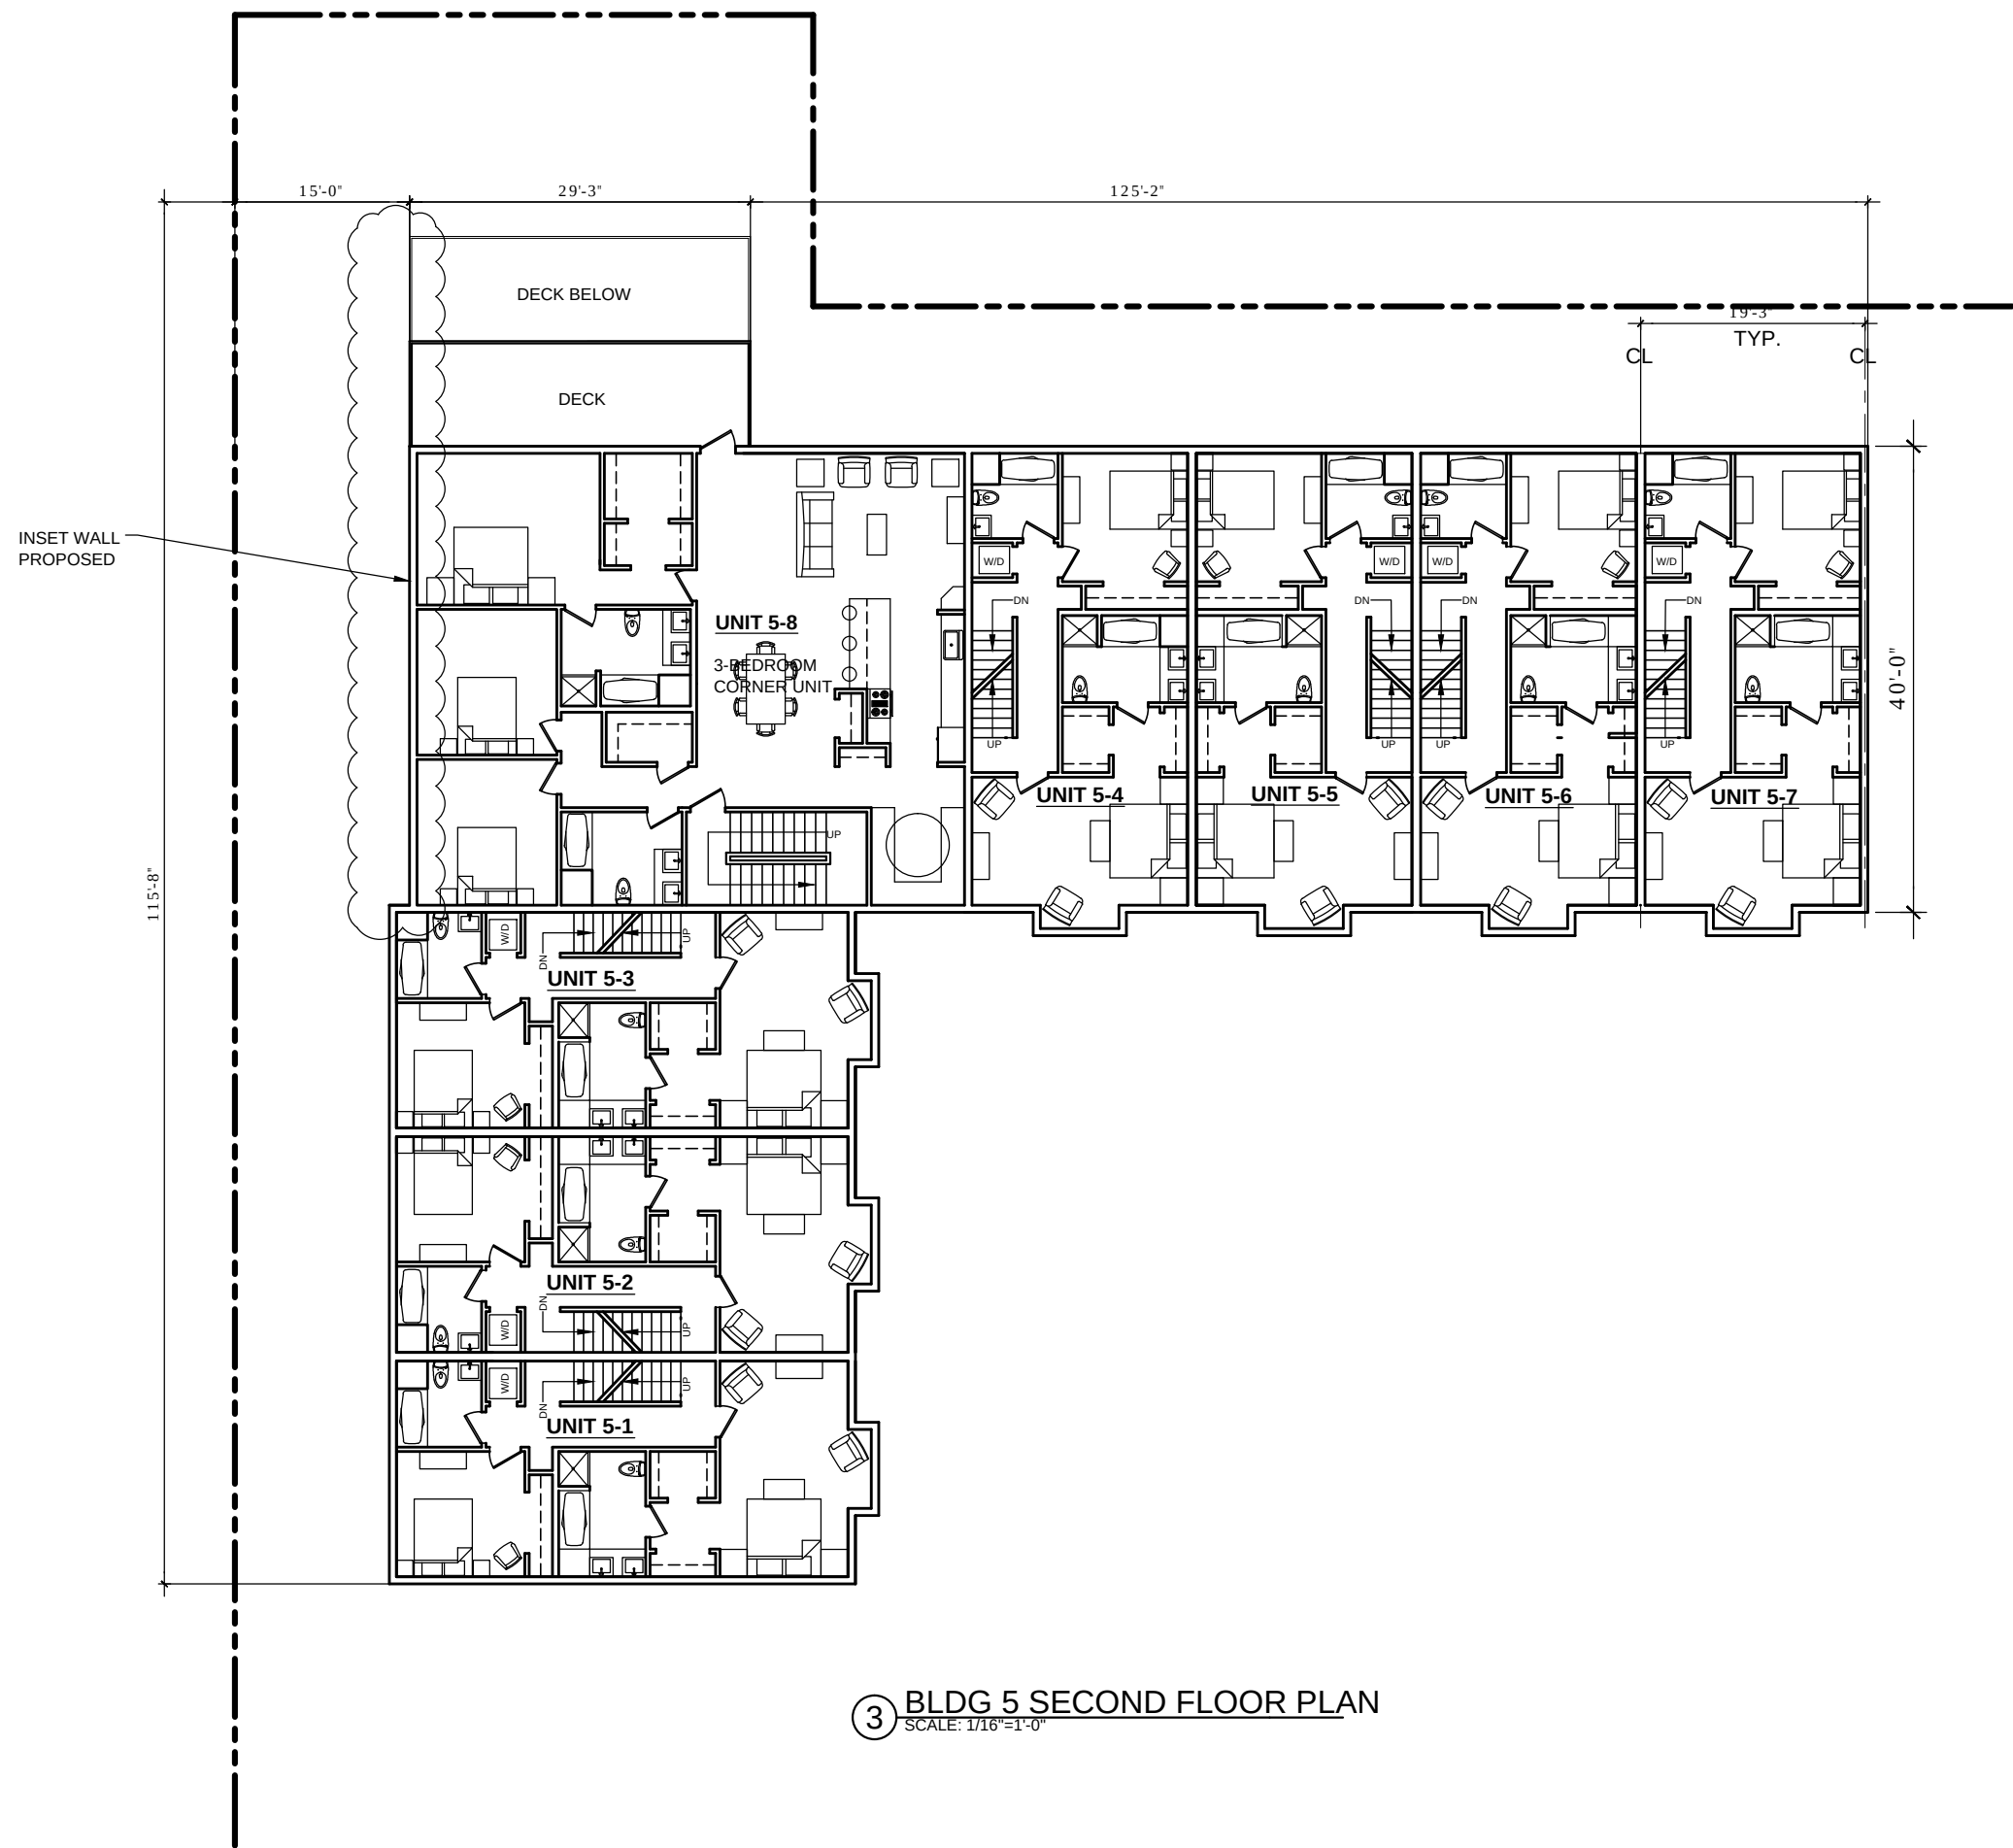

3 BLDG 5 SECOND FLOOR PLAN
SCALE: 1/16"=1'-0"

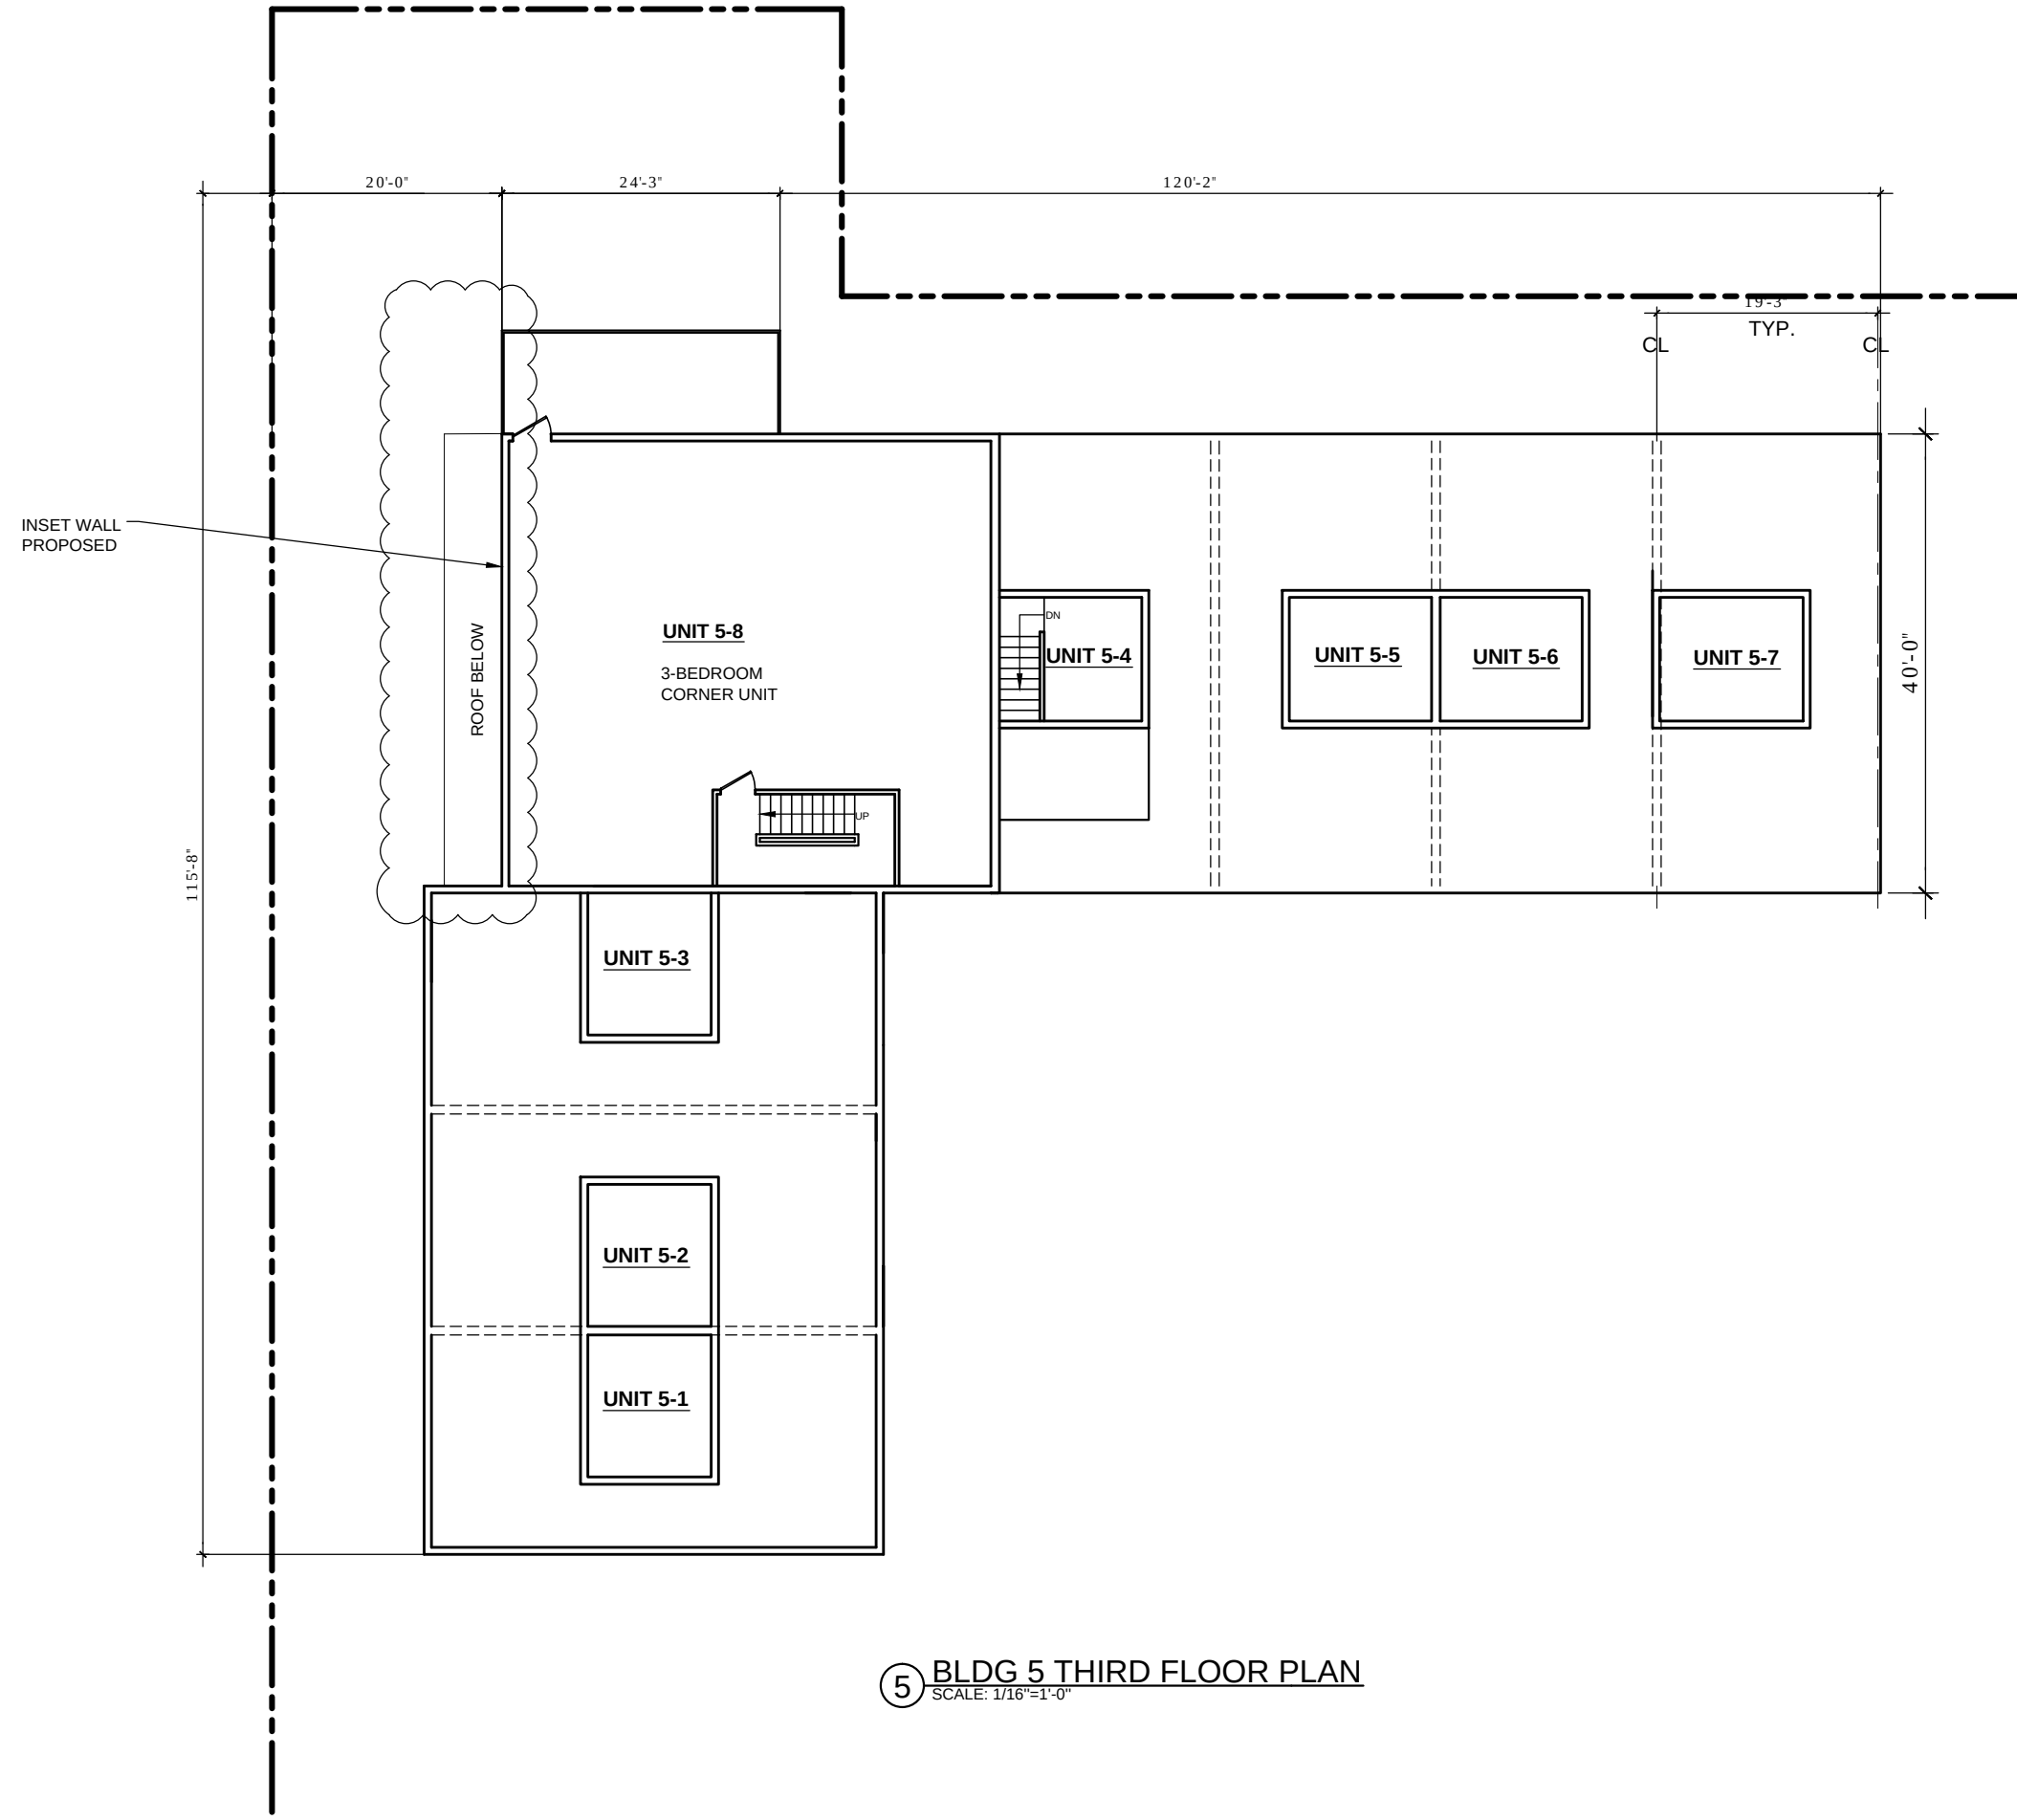

4 BLDG 5 THIRD FLOOR PLAN
SCALE: 1/16"=1'-0"

PETER
QUINN
ARCHI
TECTS

ARCHITECTURE
PLANNING
COMMUNITY DESIGN

PETER QUINN ARCHITECTS LLC
259 ELM STREET, SUITE 301
SOMERVILLE, MA 02144
PH 617-354-3989 FAX 617-868-0280

SEAL



CONSULTANT

PROJECT

REDEVELOPMENT
OF

17-25 MURDOCK ST AND
227-229 CEDAR ST
SOMERVILLE, MA 02145

PREPARED FOR

CEDAR MURDOCK
PARTNERS, LLC

6 SPICE ST, STE 10
CHARLESTOWN, MA 02129

DRAWING TITLE

BLDG 5
FLOOR PLANS


SCALE AS NOTED

REVISION / ISSUE	DATE
ZBA REV 2	25 JAN 2017
ZBA REV 1	23 DEC 2016
ZBA APPL	3 NOV 2016
DRAWN BY MN/AP	REVIEWED BY PQ


SHEET

A4

27 MURDOCK SITE SECTION STUDY

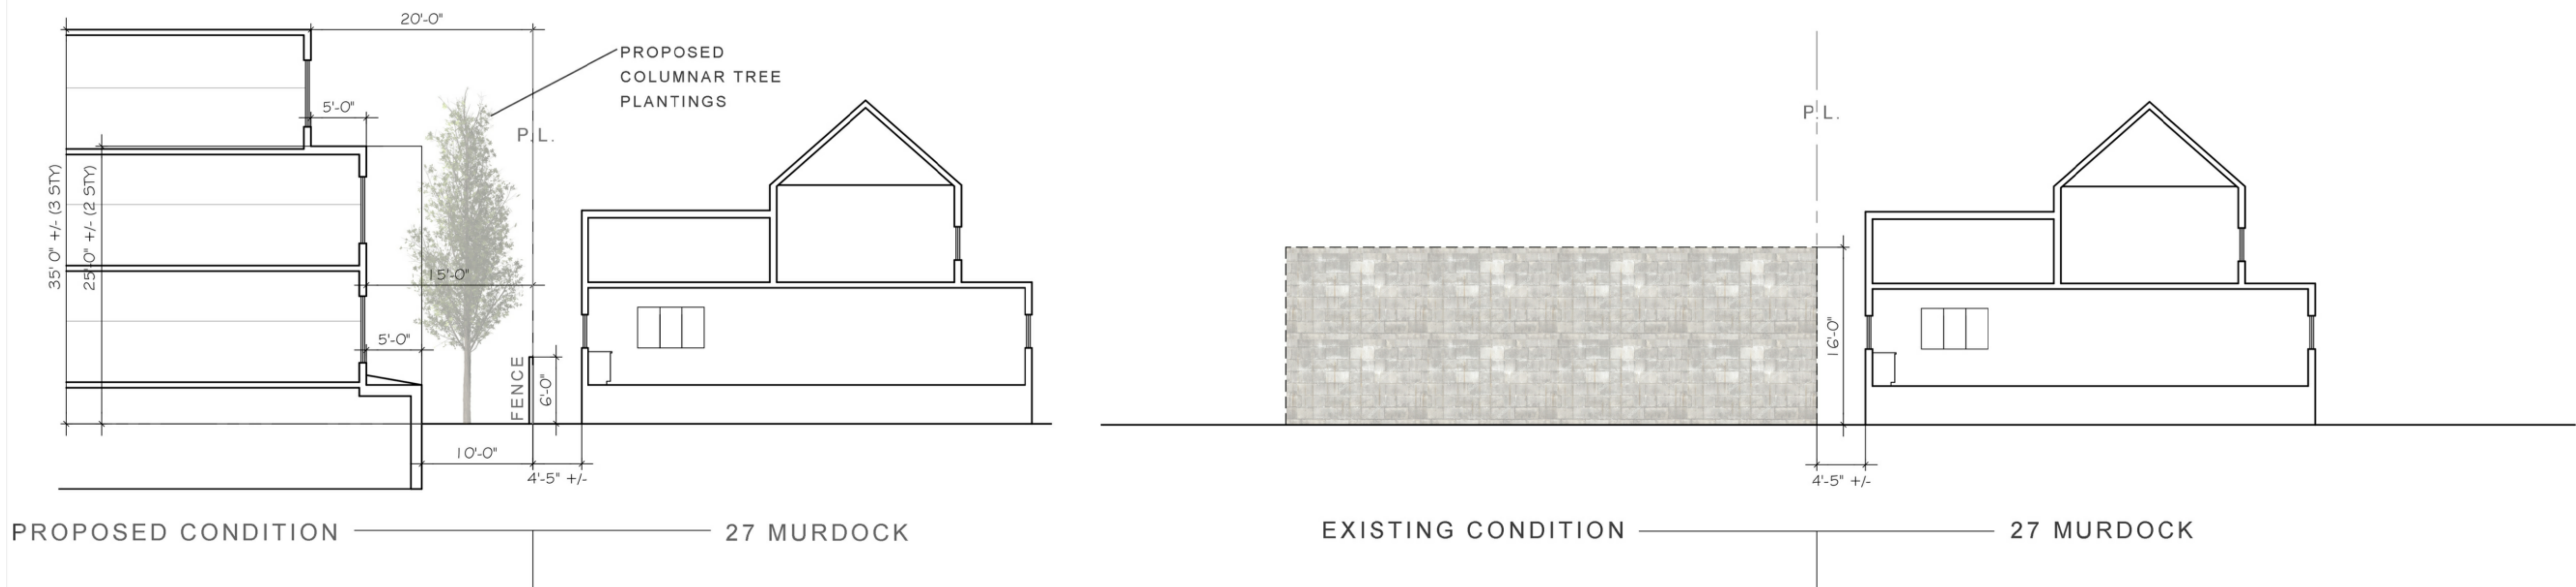


27 MURDOCK MASSING STUDY

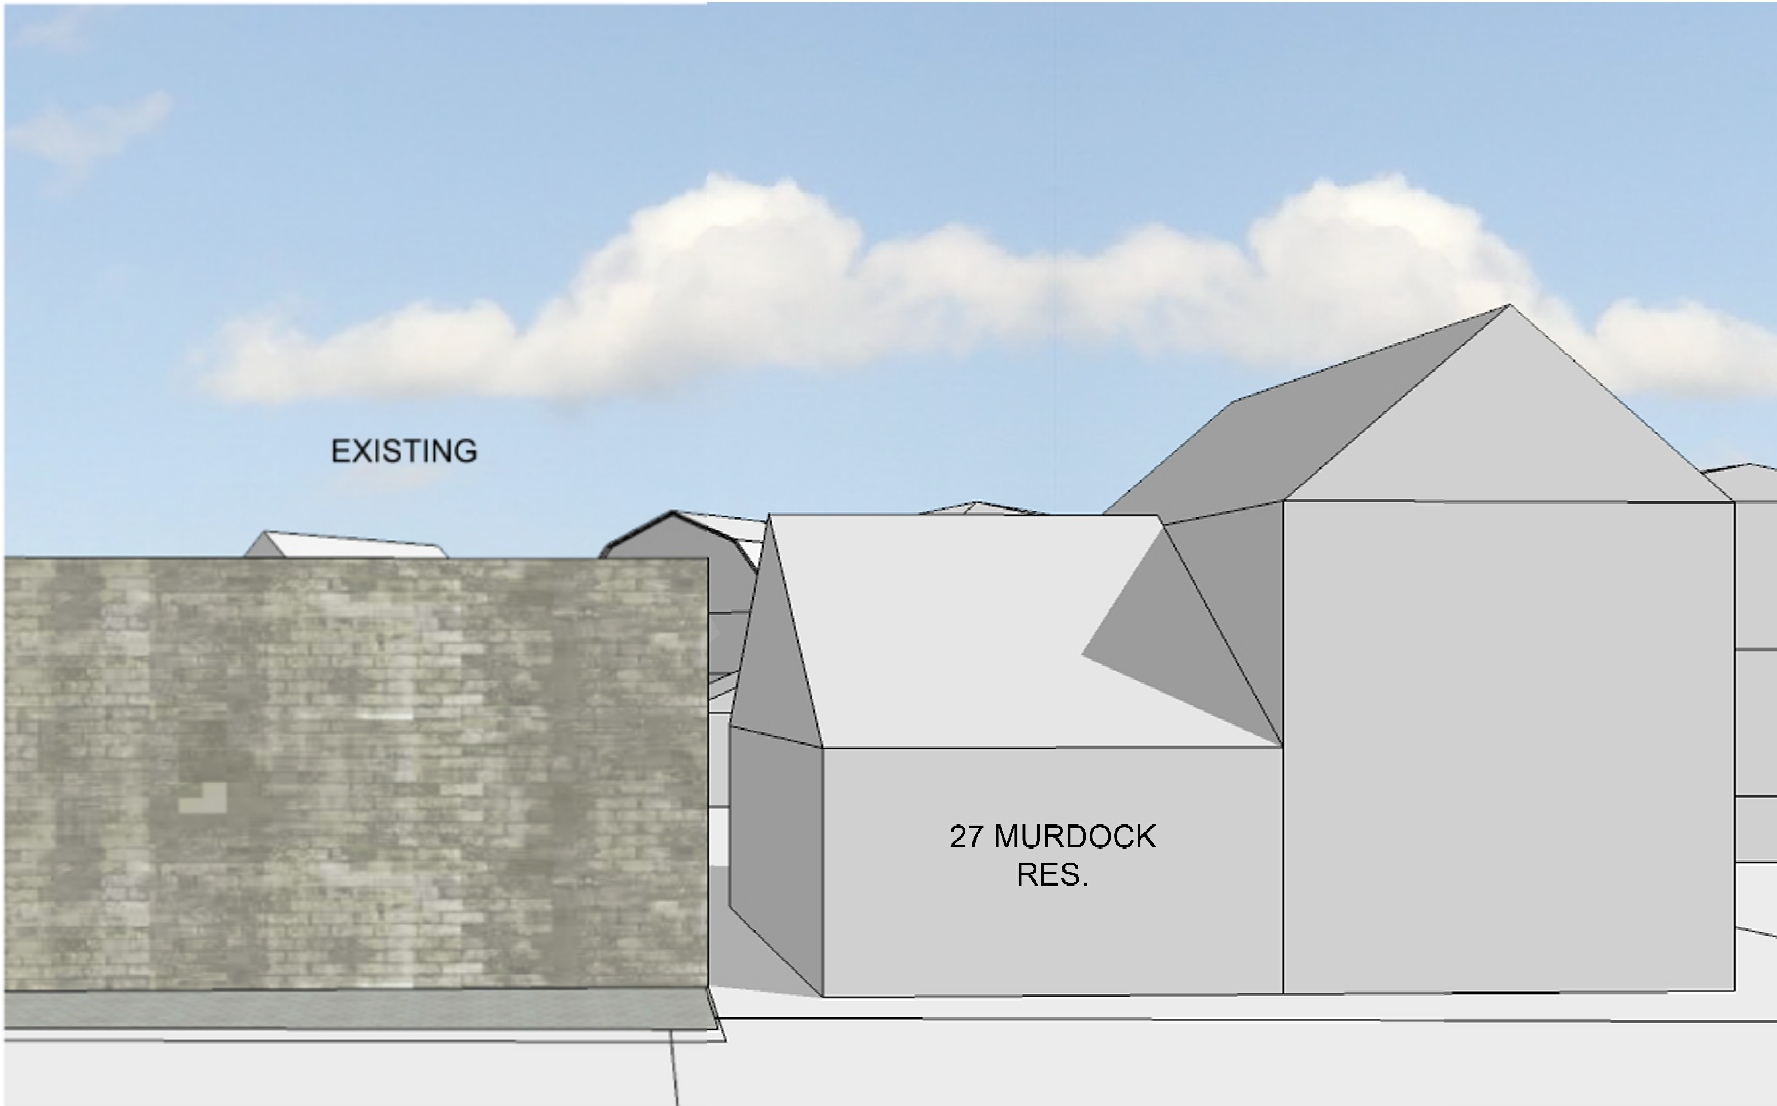

PETER
QUINN
ARCHI
TECTS

ARCHITECTURE
PLANNING
COMMUNITY DESIGN

PETER QUINN ARCHITECTS LLC
259 ELM STREET, SUITE 301
SOMERVILLE, MA 02144
PH 617-354-3989 FAX 617-868-0280

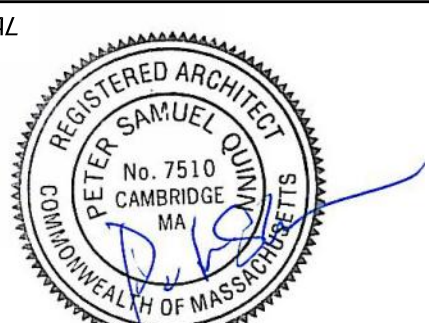

CONSULTANT

PROJECT
REDEVELOPMENT
OF

17-25 MURDOCK ST AND
227-229 CEDAR ST
SOMERVILLE, MA 02145

PREPARED FOR
CEDAR MURDOCK
PARTNERS, LLC

6 SPICE ST, STE 10
CHARLESTOWN, MA 02129

DRAWING TITLE
BLDG-5 SITE
SECTION
& MASSING
STUDY

SCALE AS NOTED

REVISION / ISSUE	DATE
ZBA REV 2	25 JAN 2017
ZBA REV 1	23 DEC 2016
ZBA APPL	3 NOV 2016
DRAWN BY AP	REVIEWED BY PQ

SHEET

A-5