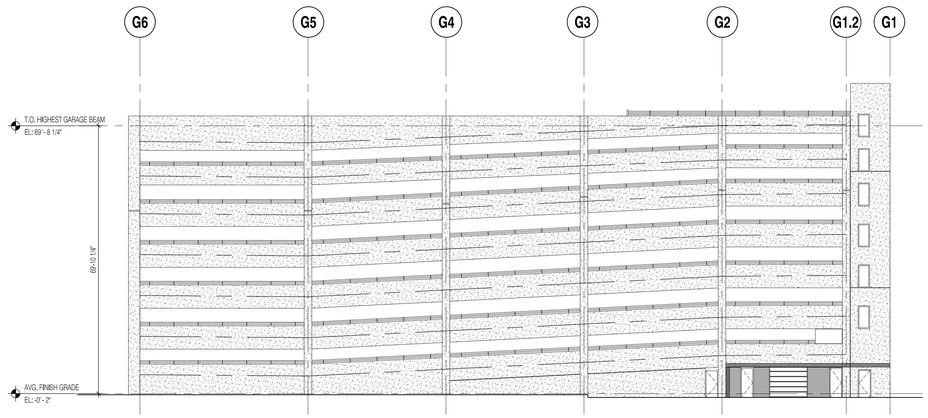

02 **SOUTH ELEVATION**
SCALE: As Referenced

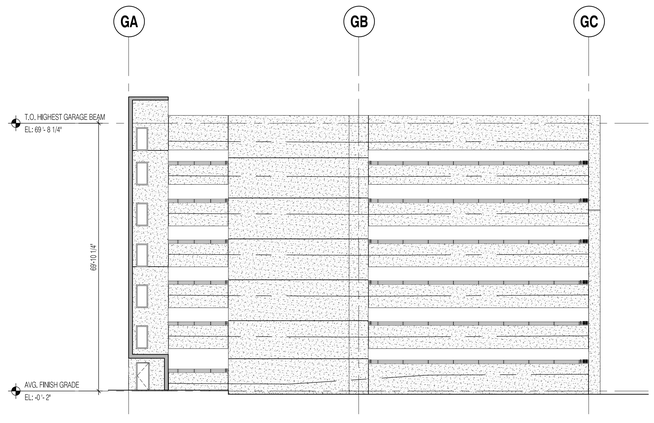

01 **EAST ELEVATION**
SCALE: As Referenced

ELKUS | MANFREDI
ARCHITECTS

[address] 300 A STREET
BOSTON MASSACHUSETTS 02210
[tel] 617-426-1300

AssemblyRow™
at Assembly Square

AvalonBay Communities, Inc
OWNER

51 Sleeper Street
Suite 750
Boston, MA 02210
617 654-9500

Hughes Associates, Inc.
CODE CONSULTANT

5 Mount Royal Avenue, 3rd Floor
Marlborough, MA 01752
508 624-7766

Carol R. Johnson Associates Inc
LANDSCAPE ARCHITECT

115 Broad Street
Boston, MA 02110
617 896-2500

McNamara Salvia, Inc.
STRUCTURAL ENGINEER

160 Federal Street, 5th Floor
Boston, MA 02110
617 737-0040

Cosentini
MEP/FP ENGINEER

Building 200, 2nd Floor
One Kendall Square, SuiteB2204
Cambridge, MA 02139
617 494-9090

MINOR AMMENDMENT REQUEST

PROJECT NUMBER: 10122.00

DATE: July 17, 2012

REVISIONS:

SCALE: 1/16" = 1'-0"

DRAWING NAME:

PARCEL 4
SOUTH AND EAST
GARAGE
ELEVATIONS

DRAWING NUMBER:

© 2011, ELKUS | MANFREDI ARCHITECTS

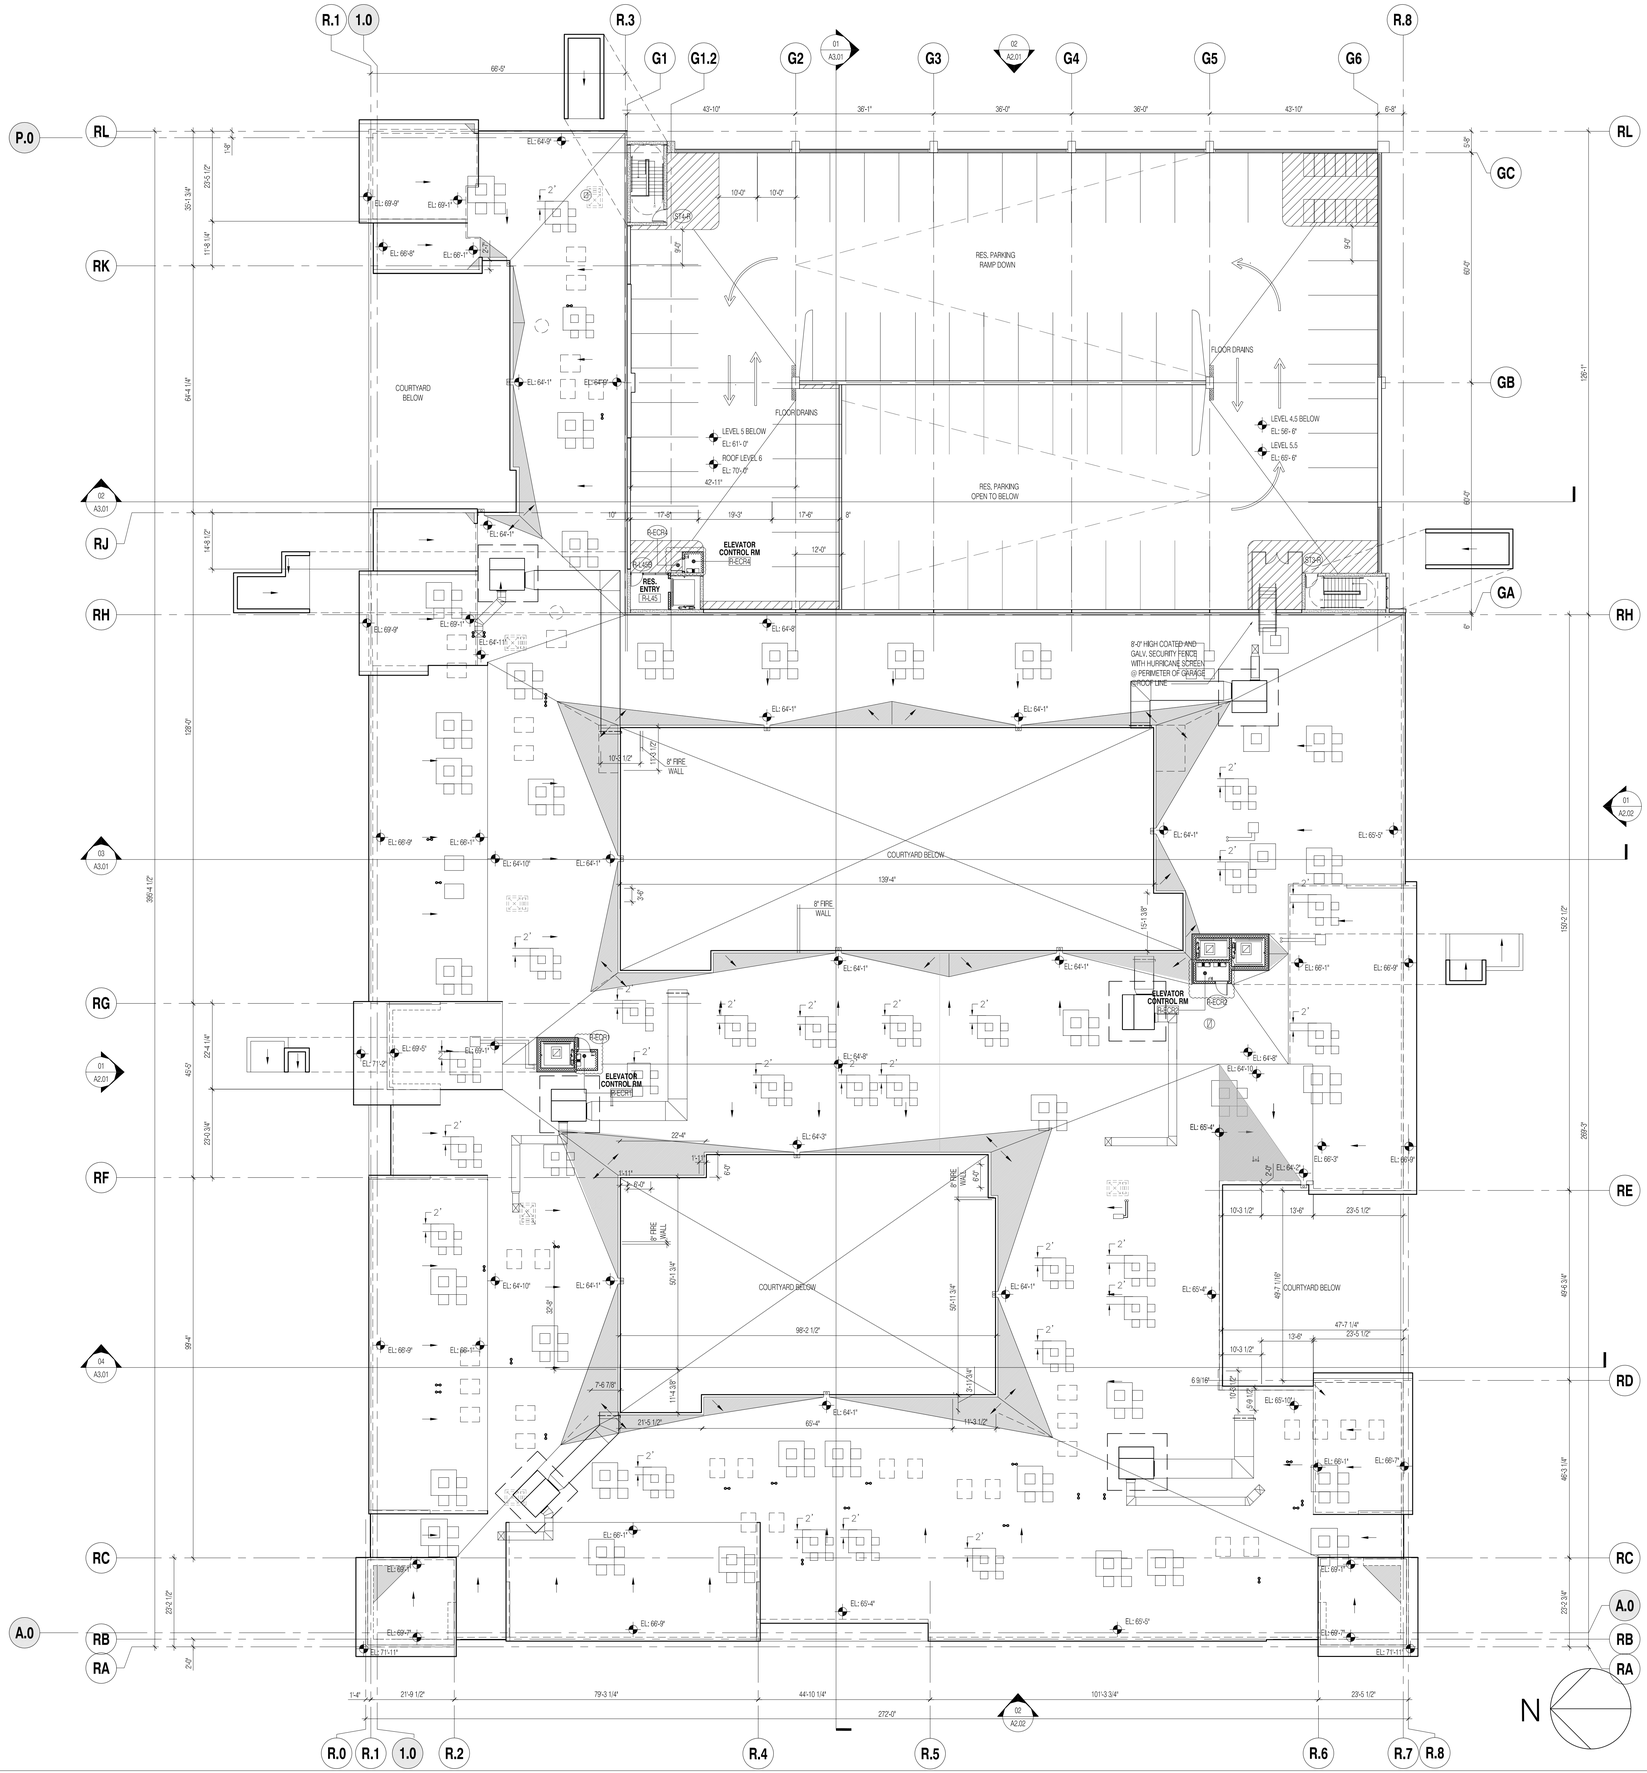

ELKUS | MANFREDI
ARCHITECTS

[address] 300 A STREET
BOSTON MASSACHUSETTS 02210
[tel] 617-426-1300

AssemblyRow
at Assembly Square

AvalonBay Communities, Inc
OWNER

51 Sleeper Street
Suite 750
Boston, MA 02210
617 654-9500

Hughes Associates, Inc.
CODE CONSULTANT

5 Mount Royal Avenue, 3rd Floor
Marlborough, MA 01752
508 624-7766

Carol R. Johnson Associates Inc
LANDSCAPE ARCHITECT

115 Broad Street
Boston, MA 02110
617 896-2500

McNamara Salvia, Inc.
STRUCTURAL ENGINEER

160 Federal Street, 5th Floor
Boston, MA 02110
617 737-0040

Cosentini
MEP/FP ENGINEER

Building 200, 2nd Floor
One Kendall Square, SuiteB2204
Cambridge, MA 02139
617 494-9090

MINOR AMMENDMENT REQUEST

PROJECT NUMBER: 10122.00

DATE: July 17, 2012

REVISIONS:

SCALE: 1/16" = 1'-0"

DRAWING NAME:

PARCEL 4
ROOF PLAN

DRAWING NUMBER:

A1.20

© 2011, ELKUS | MANFREDI ARCHITECTS