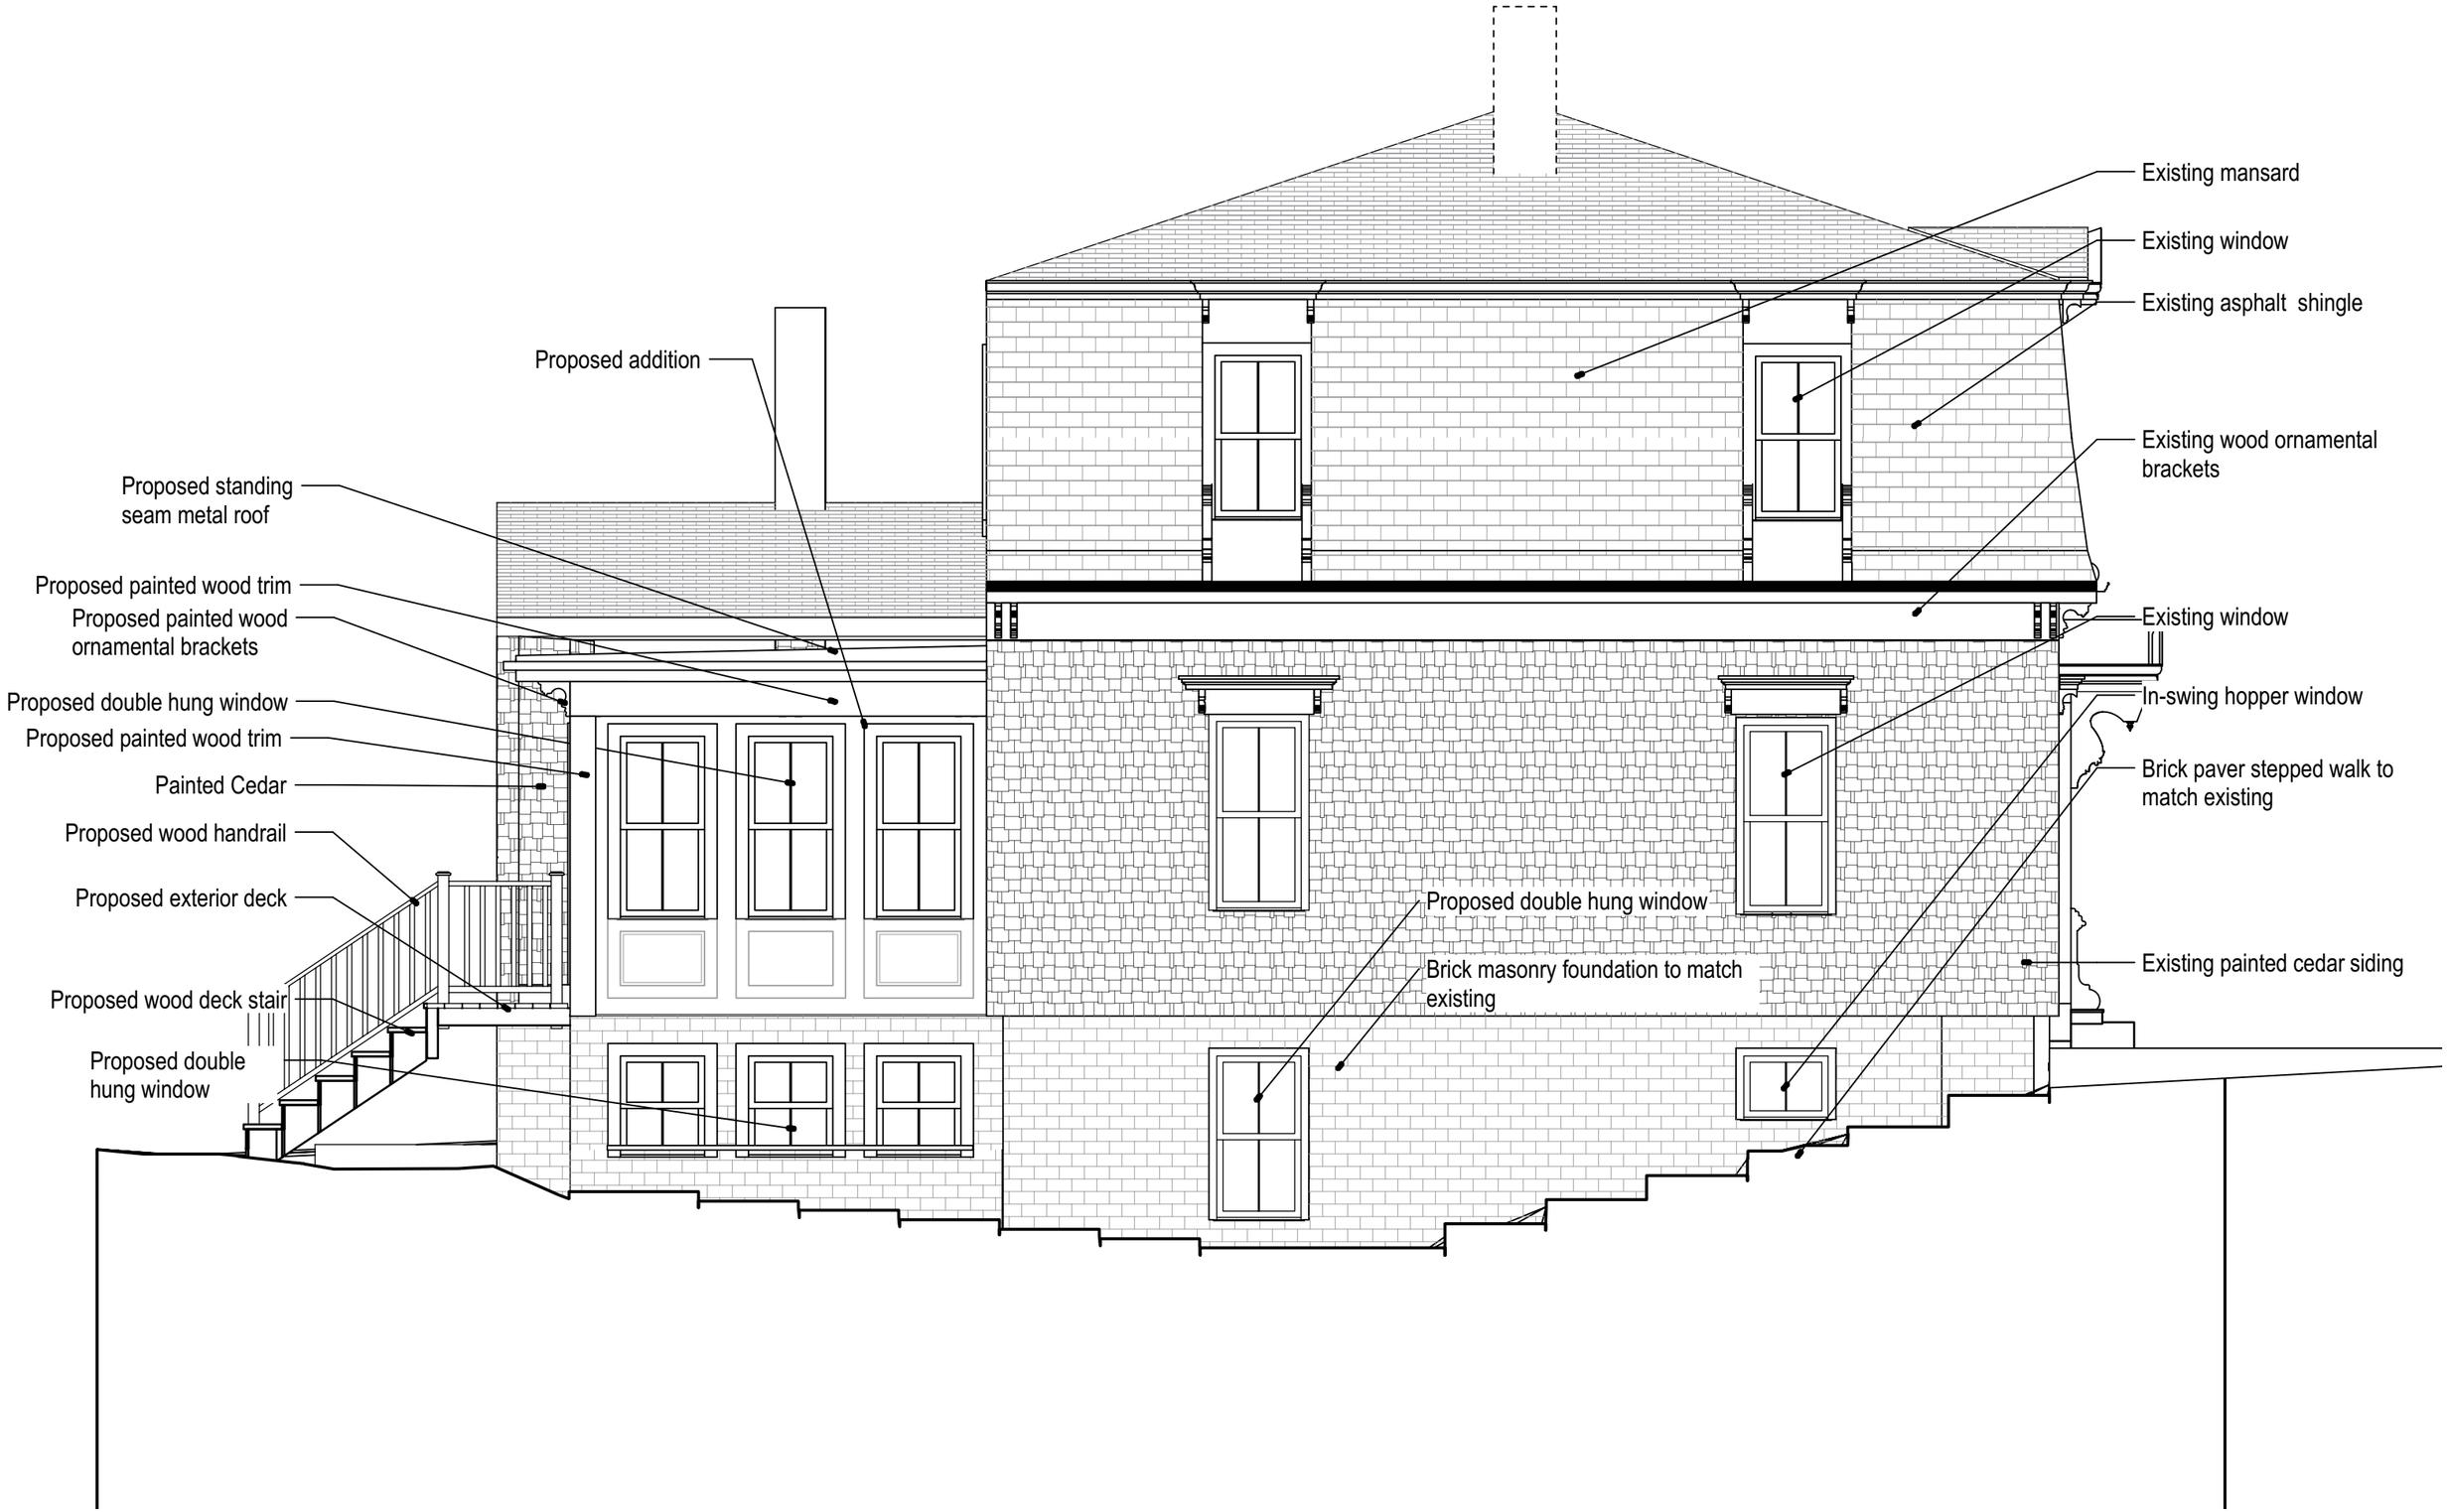
Existing mansard
Existing window
Existing asphalt shingle
Proposed addition
Existing wood ornamental brackets
Proposed standing seam metal roof
Proposed painted wood trim
Proposed painted wood ornamental brackets
Existing window
Proposed double hung window
In-swing hopper window
Proposed painted wood trim
Brick paver stepped walk to match existing
Painted Cedar
Proposed wood handrail
Proposed exterior deck
Proposed double hung window
Existing painted cedar siding
Brick masonry foundation to match existing
Proposed wood deck stair
Proposed double hung window

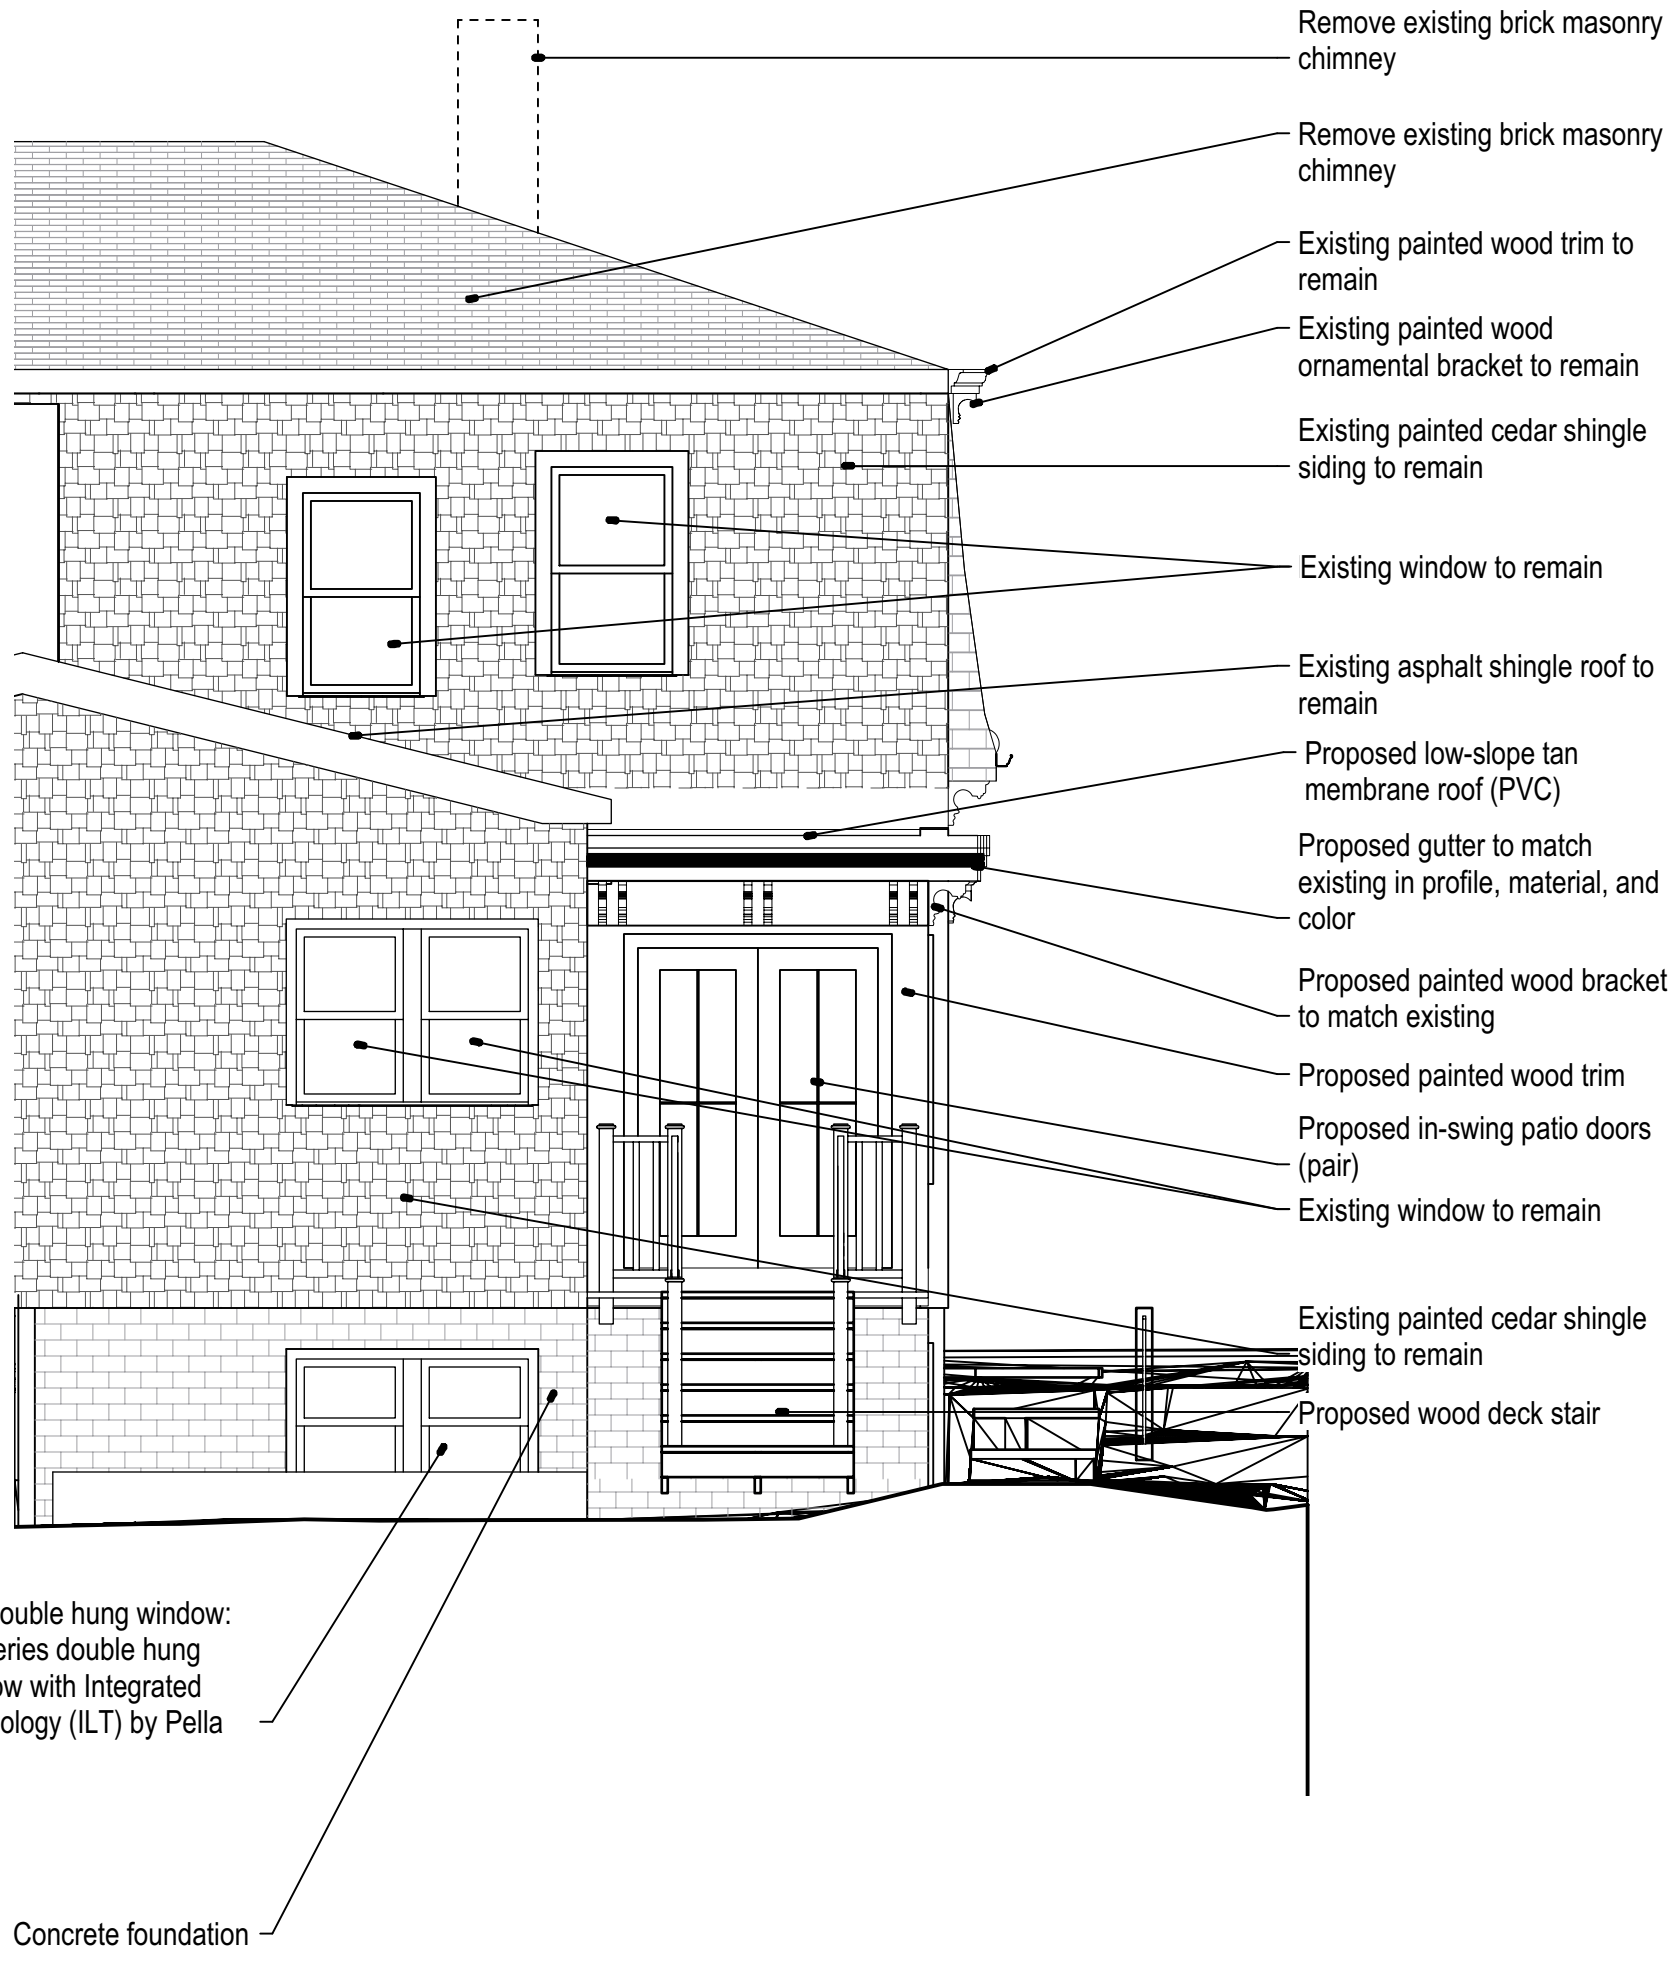
Remove existing brick masonry chimney
Remove existing brick masonry chimney
Existing painted wood trim to remain
Existing painted wood ornamental bracket to remain
Existing painted cedar shingle siding to remain
Existing window to remain
Existing asphalt shingle roof to remain
Proposed low-slope tan membrane roof (PVC)
Proposed gutter to match existing in profile, material, and color
Proposed painted wood bracket to match existing
Proposed painted wood trim
Proposed in-swing patio doors (pair)
Existing window to remain
Existing painted cedar shingle siding to remain
Proposed wood deck stair
Proposed double hung window: Architect Series double hung wood window with Integrated Light Technology (ILT) by Pella
Concrete foundation