




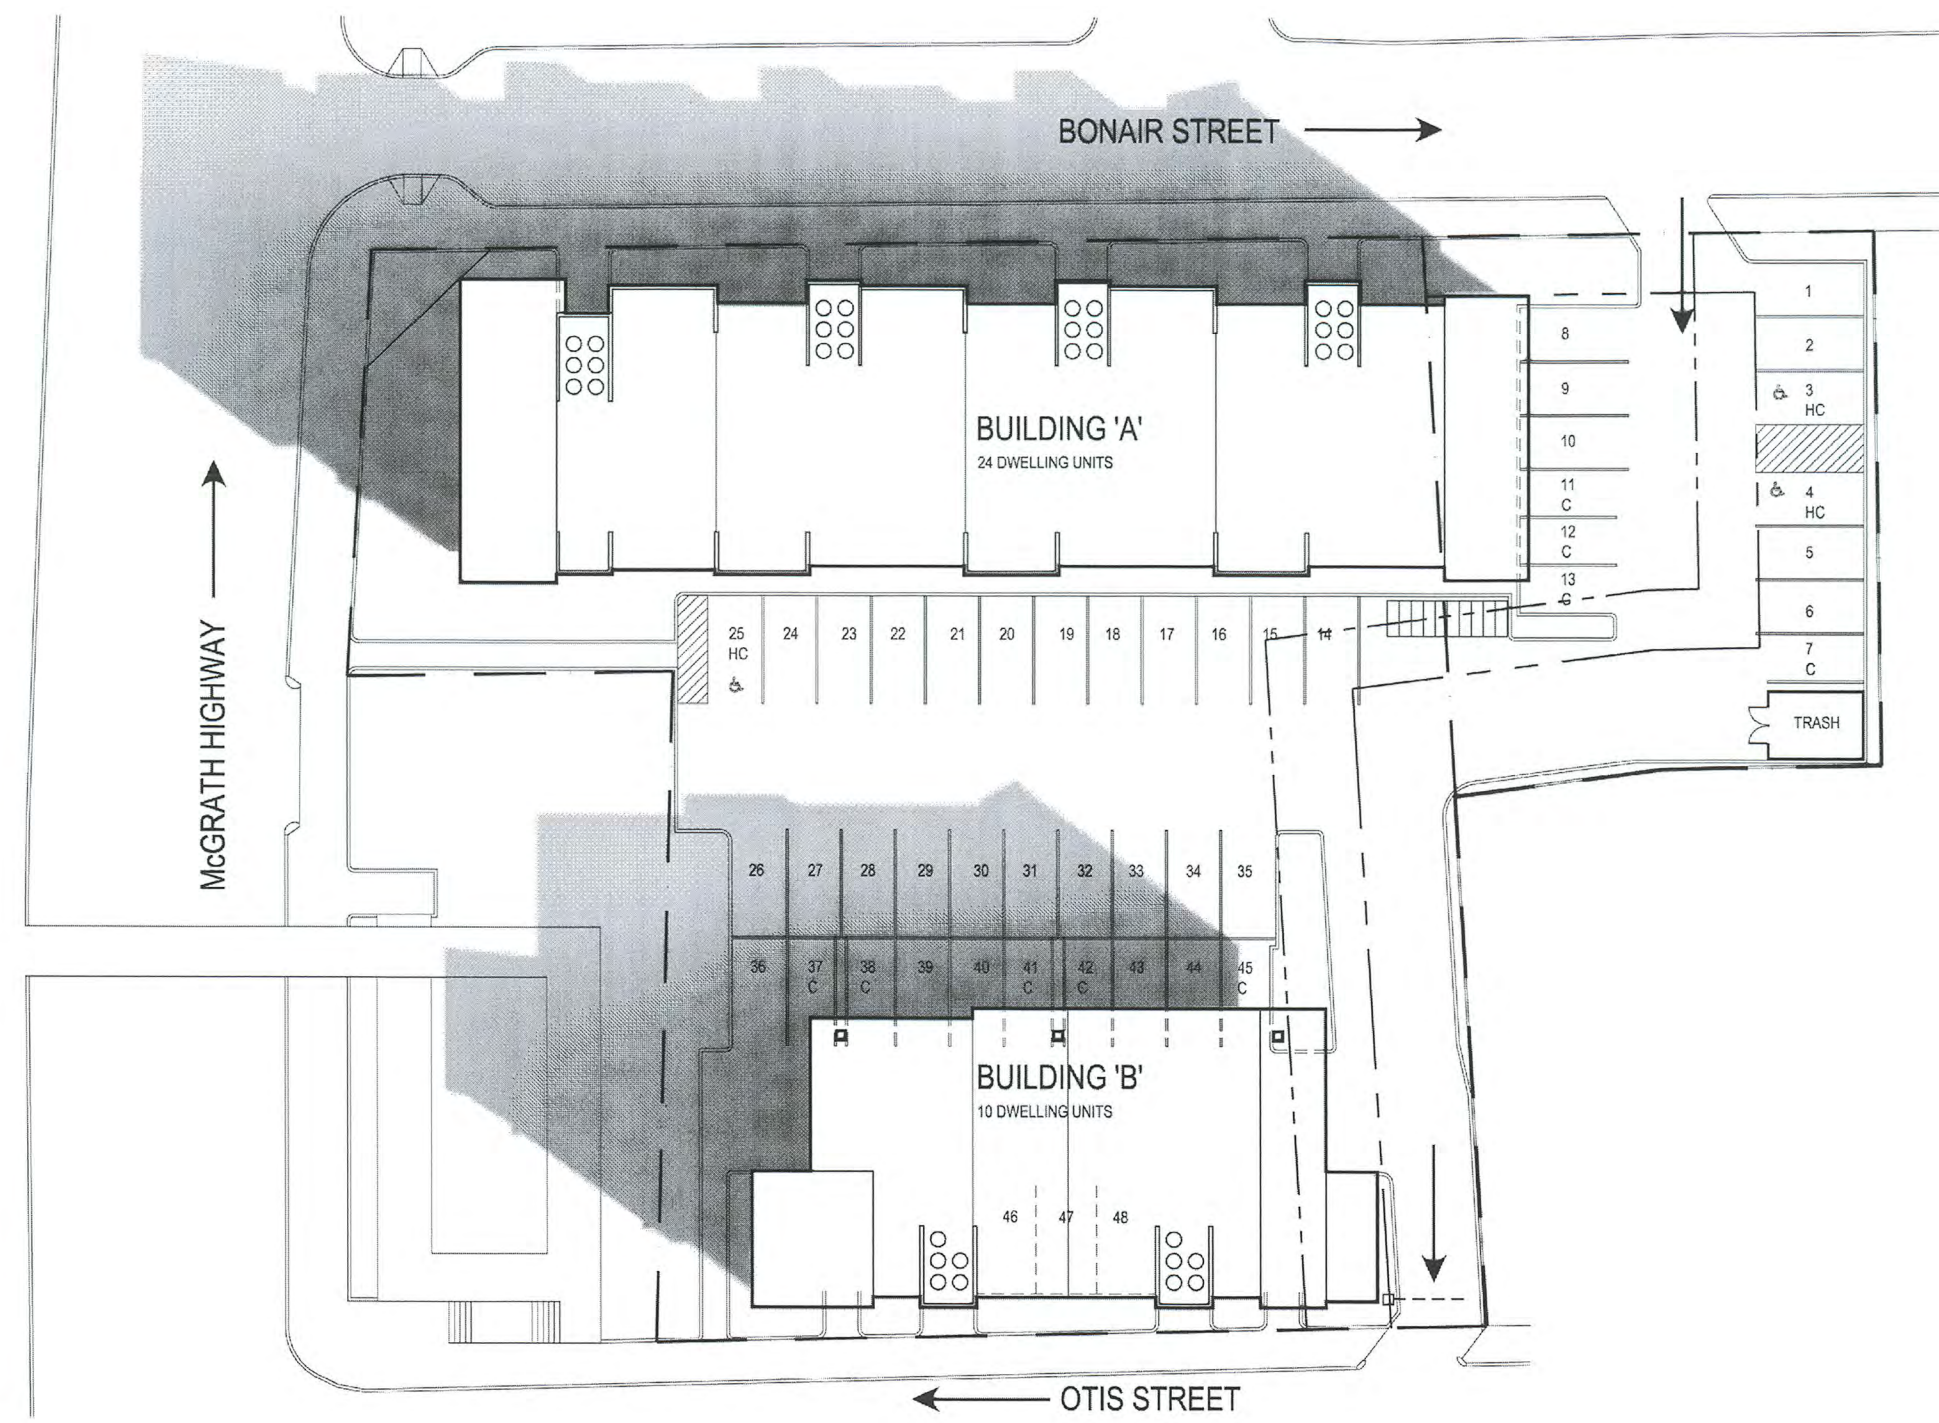

MORNING - 9 AM

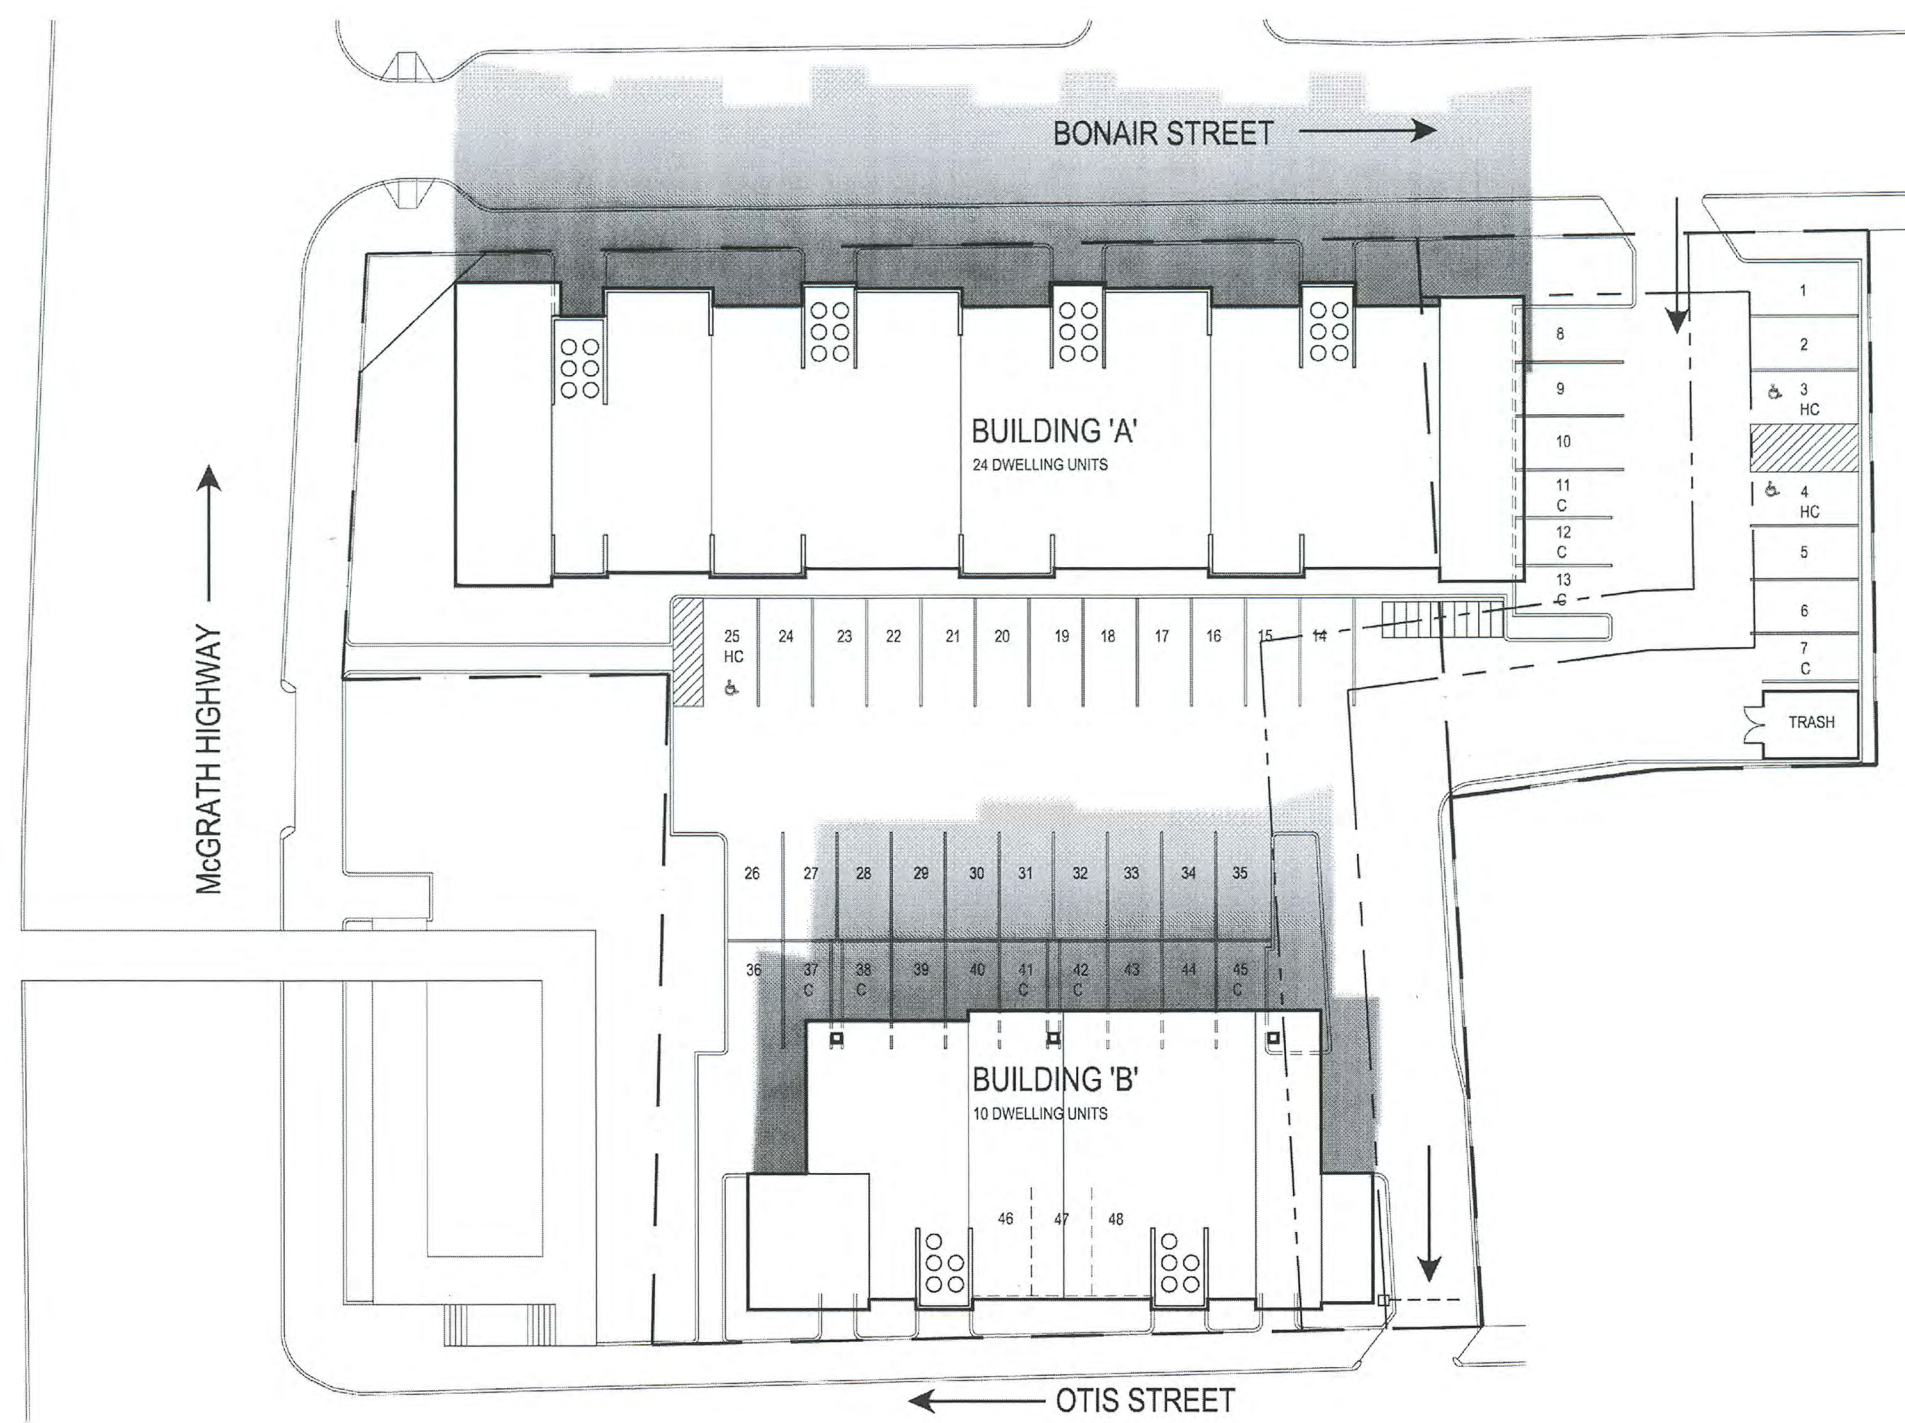

NOON - 12 PM

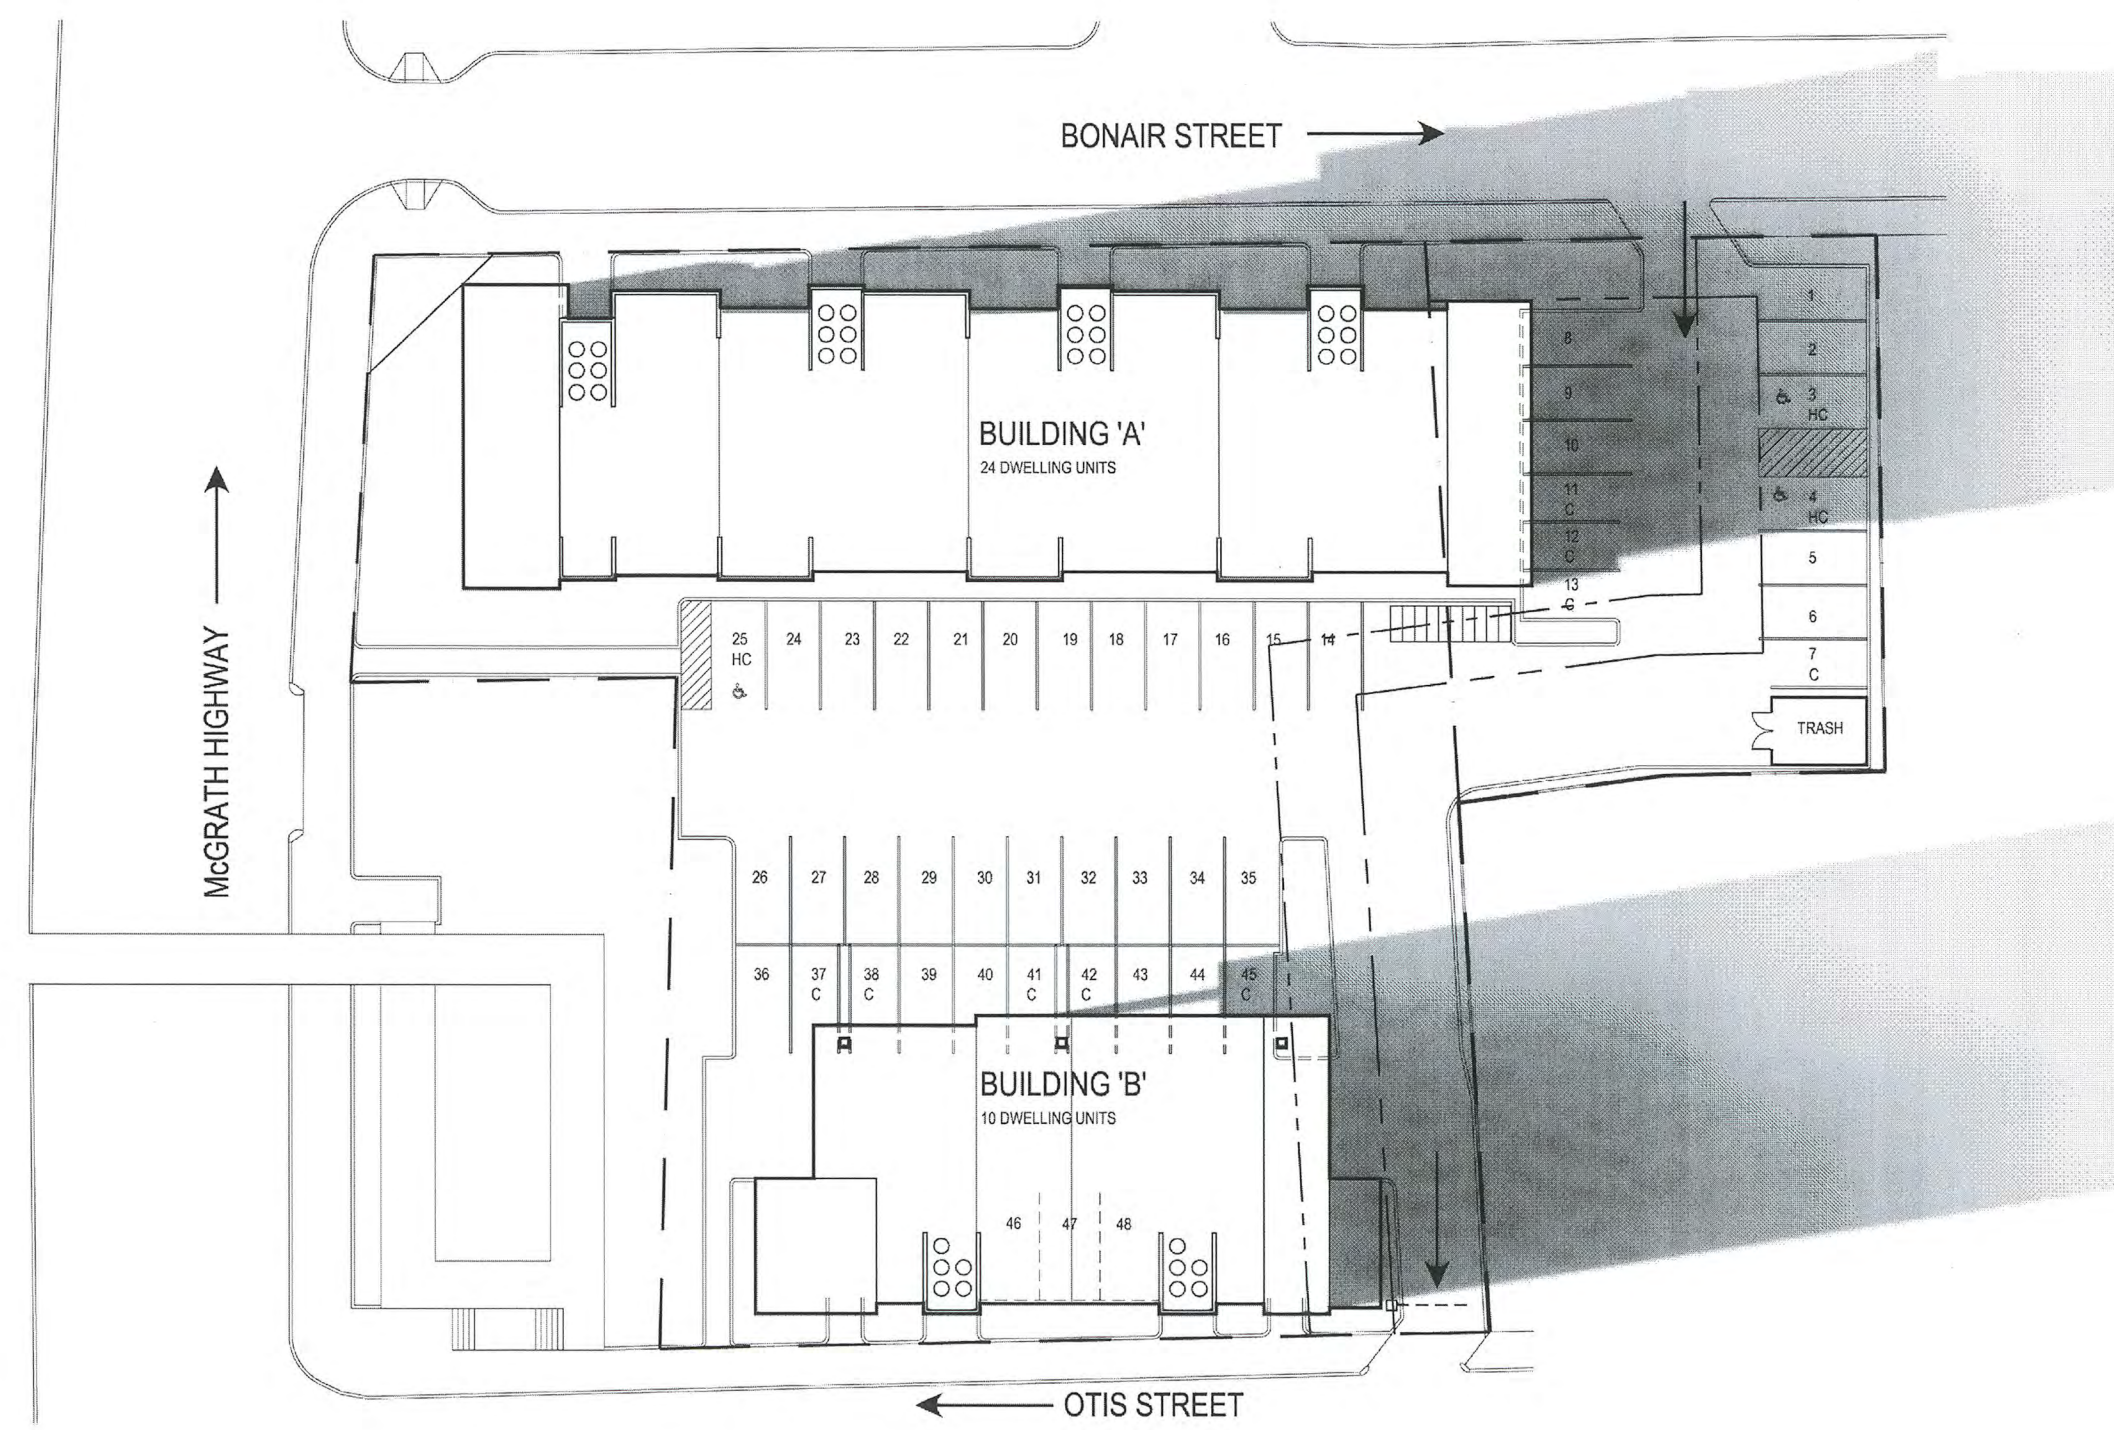

AFTERNOON - 5 PM

D:\Projects\3086\_McGrath\_Highway\_R2013\3086\_RN  
3/19/2013 2:23:05 PM RN

ARCHITECT  
**bh+a**  
Bargmann Hendrie + Archetype, Inc.  
300 A Street  
Boston, MA 02210  
617 350-0450 Tel

PROJECT NAME  
**625 McGrath Highway**  
625 McGrath Highway, Somerville,  
MA 02143

CLIENT  
**BERKELEY INVESTMENTS**  
121 High Street, 3rd Floor  
Boston, MA 02110

PROJECT TEAM

REVISIONS  
1  
2  
3  
4  
5


DRAWING TITLE  
**Shadow Study -  
Spring Equinox**

DRAWING INFORMATION  
March 19, 2013  
DATE OF ISSUE  
DESCRIPTION  
RN  
SCALE  
3086  
PROJECT #  
DRAWN BY  
McGrath\_R2013.rvt  
FILE NAME


DRAWING NUMBER

**A300**


Copyright BH+A, Inc.

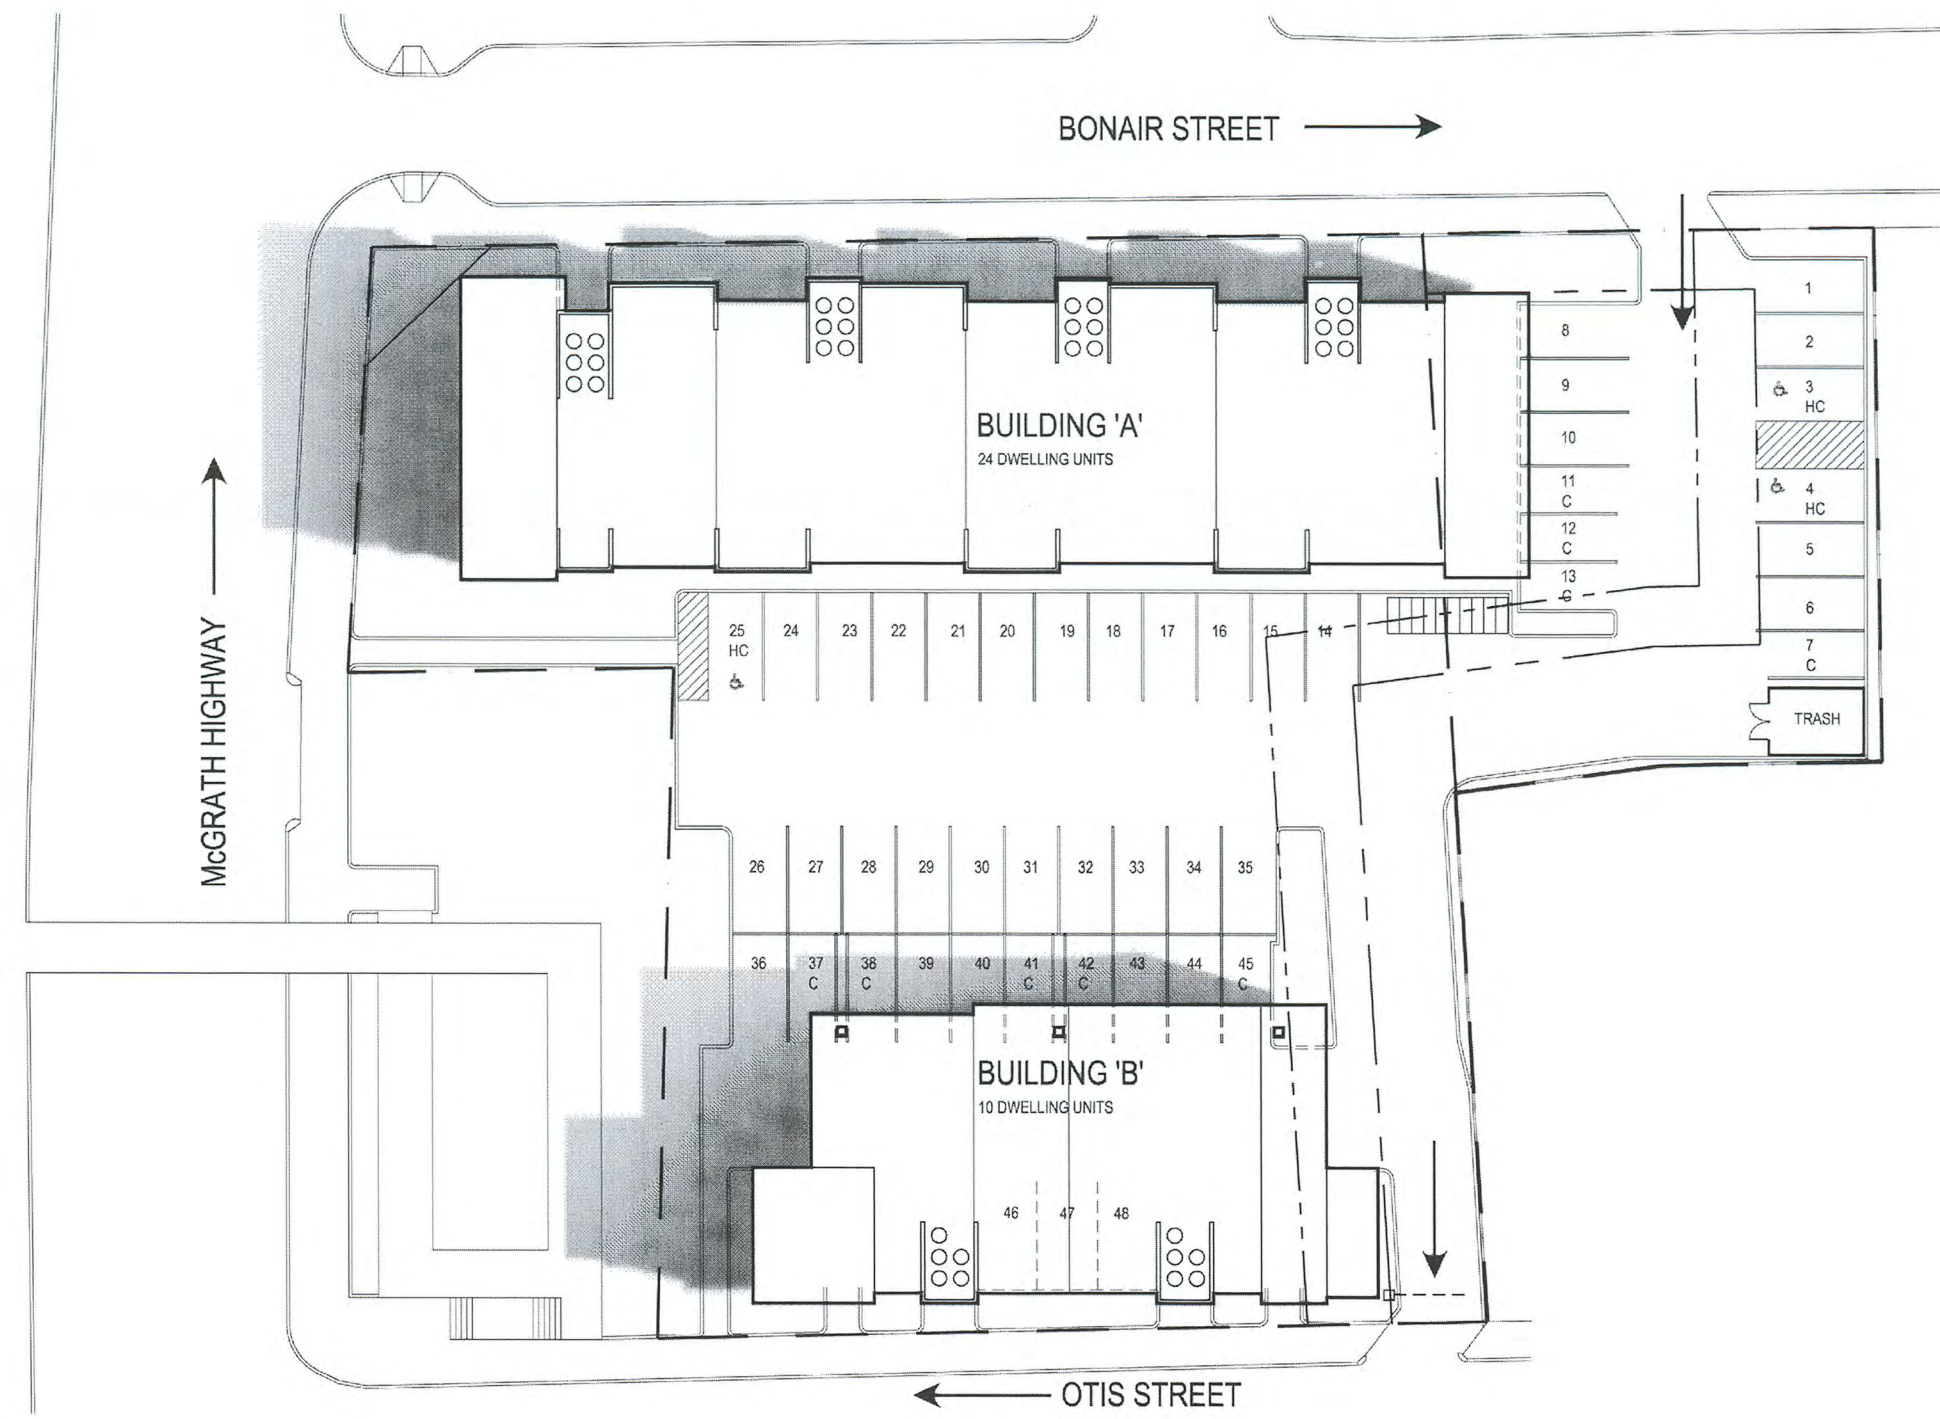

MORNING - 9 AM

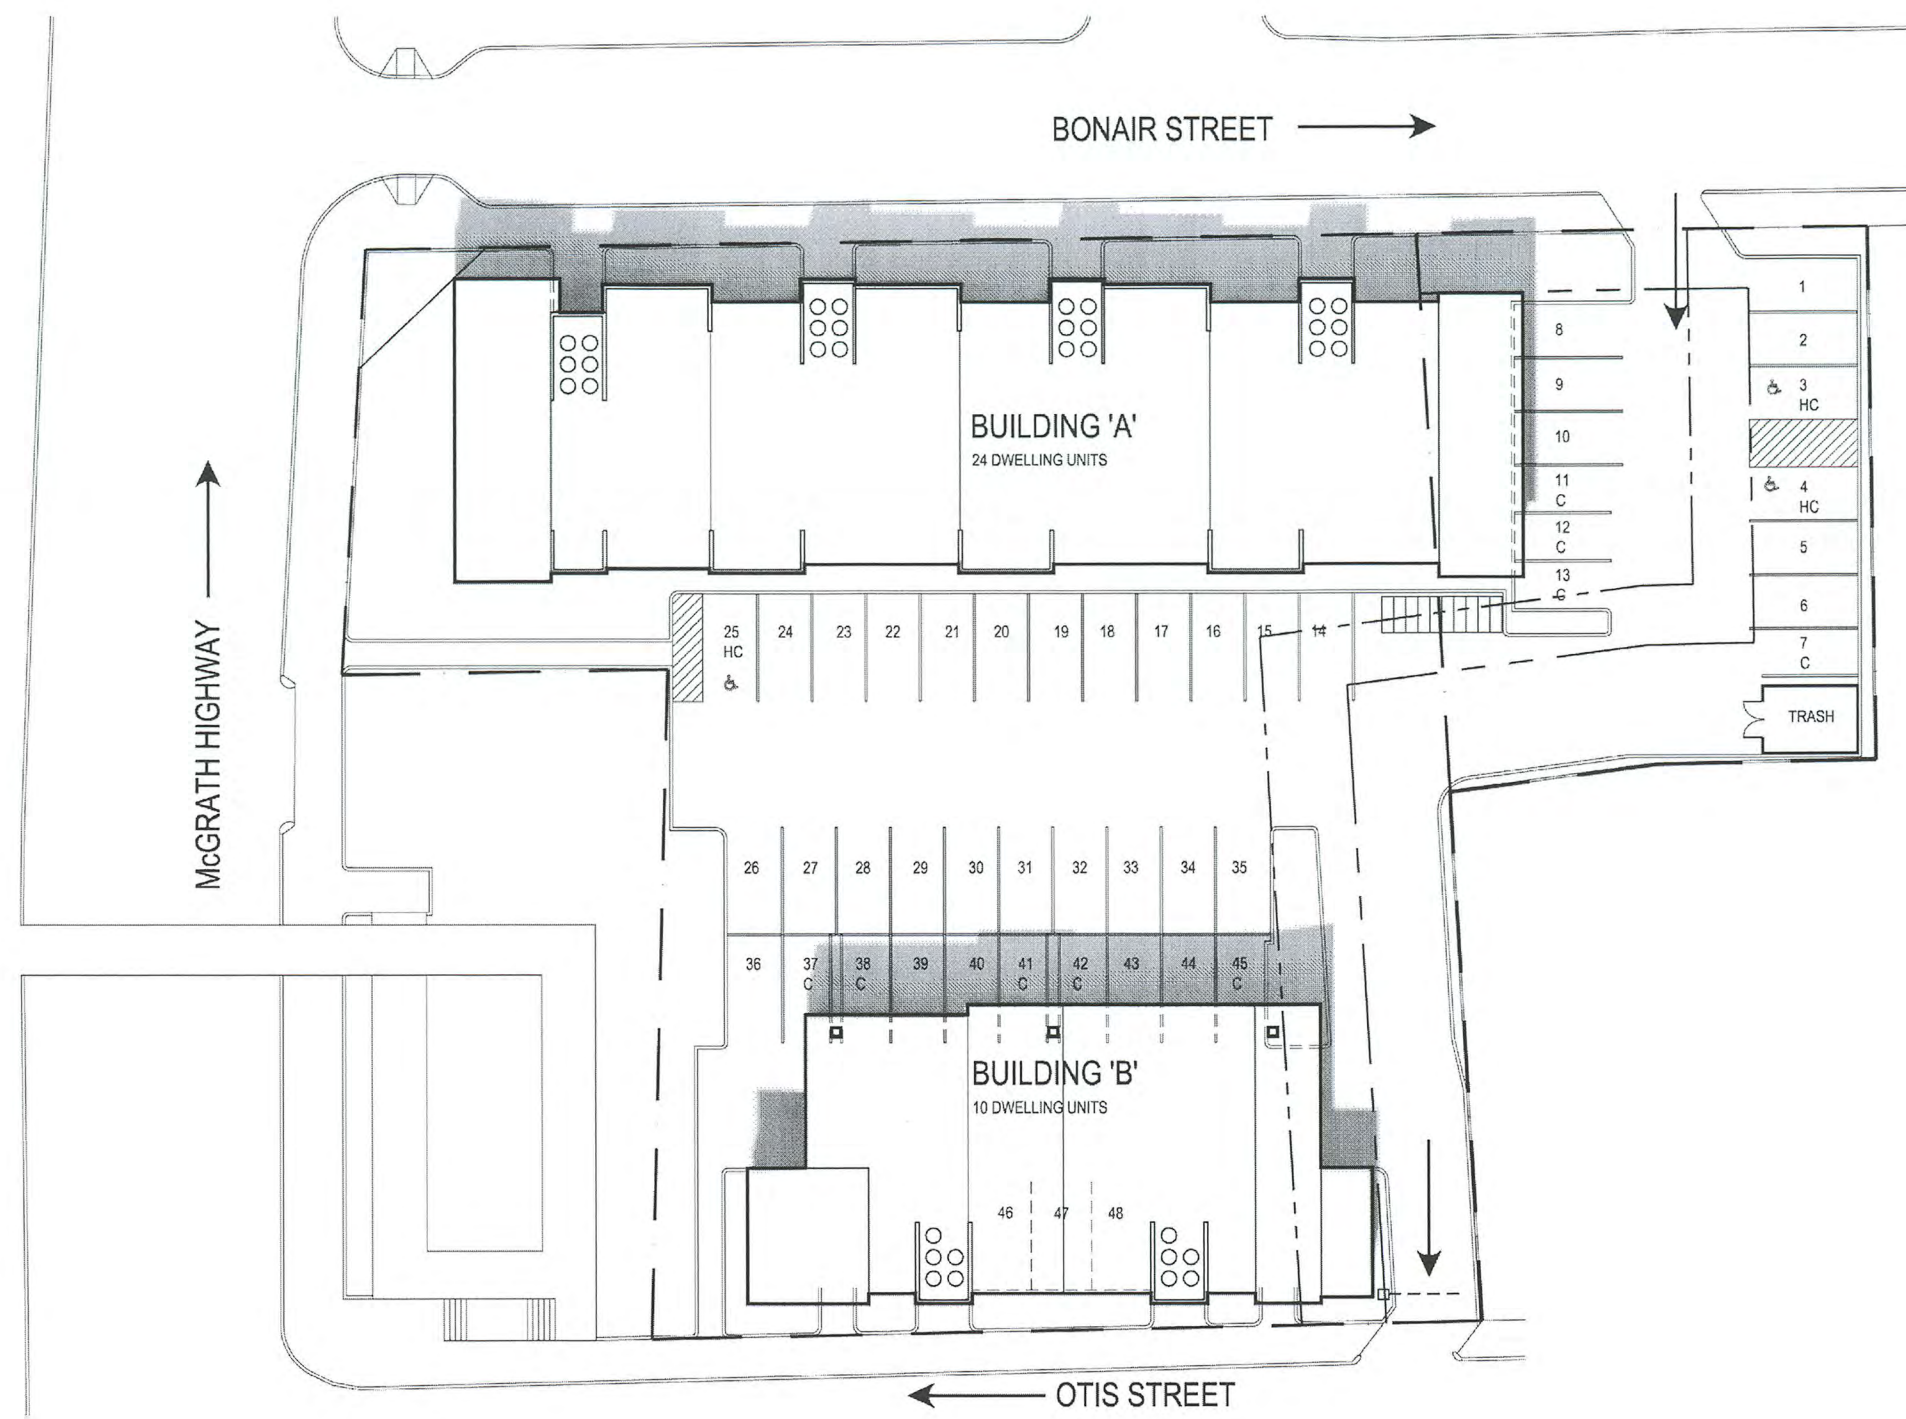

NOON - 12 PM

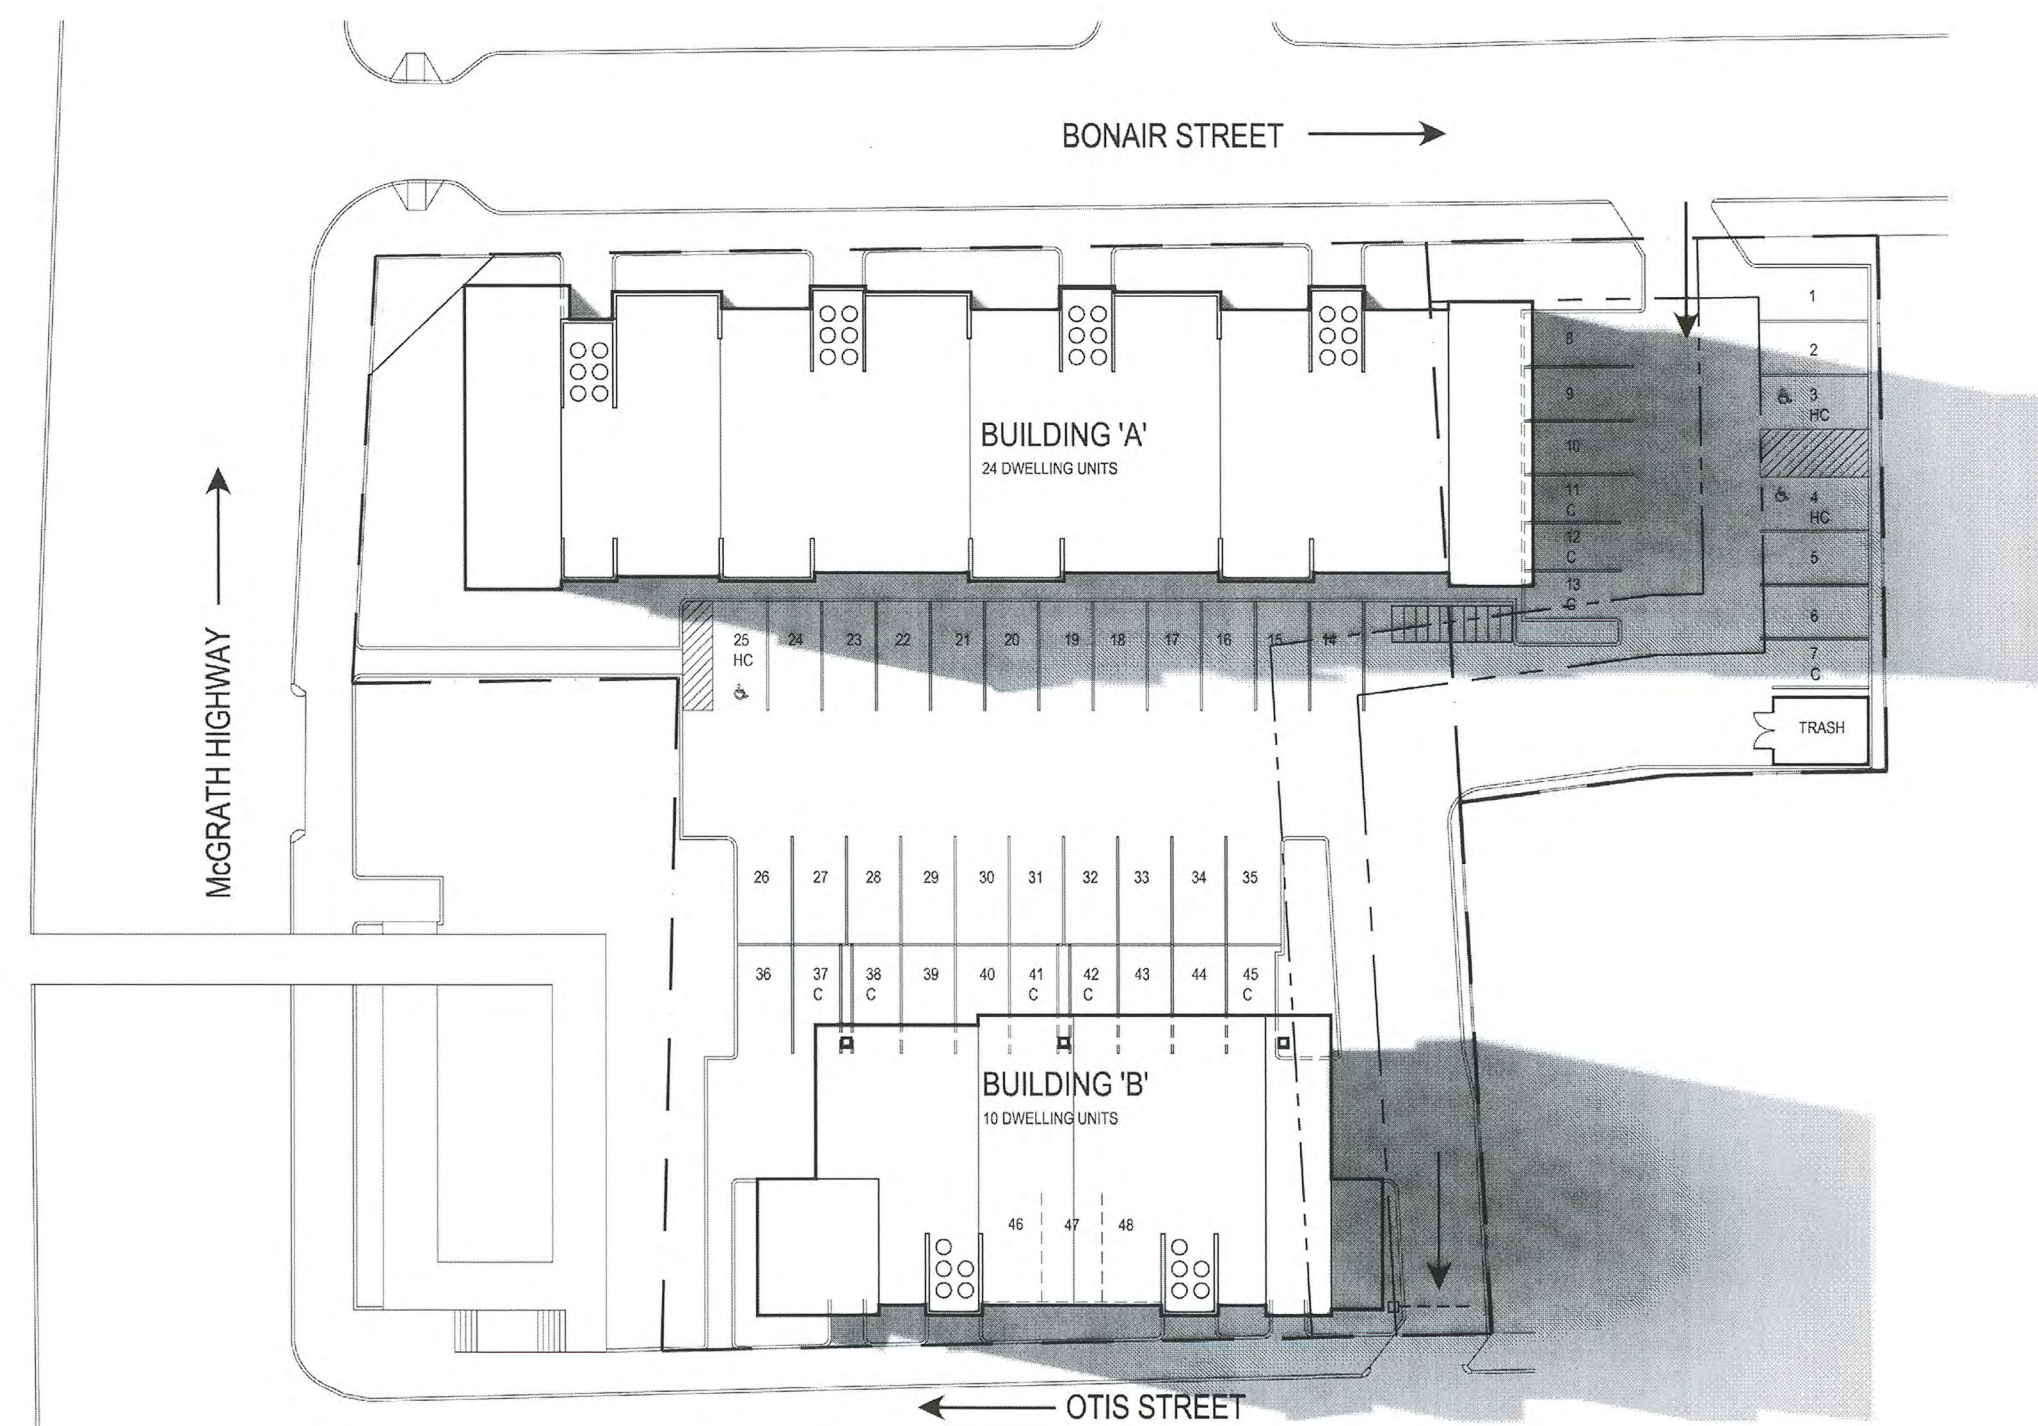

AFTERNOON - 5 PM

D:\Projects\3086\_McGrath\_Highway\_R2013-2\_RN\086.rvt  
3/15/2013 2:26:58 PM RN



ARCHITECT

bh+a

Bargmann Hendrie + Archetype, Inc.  
300 A Street  
Boston, MA 02210  
617 350-0450 Tel

PROJECT NAME

**625 McGrath Highway**  
625 McGrath Highway, Somerville, MA 02143

CLIENT

**BERKELEY INVESTMENTS**  
121 High Street, 3rd Floor  
Boston, MA 02110

PROJECT TEAM

REVISIONS

|   |      |
|---|------|
| 1 |      |
| 2 |      |
| 3 |      |
| 4 |      |
| 5 | DATE |

DRAWING TITLE

**Shadow Study - Summer Solstice**

DRAWING INFORMATION

REGISTERED ARCHITECT  
No. 5360  
BOSTON, MA  
BARGMANN HENDRIE + ARCHETYPE


March 19, 2013  
DATE OF ISSUE

DESCRIPTION  
1/32" = 1'-0" RN


SCALE  
3086 DRAWN BY  
PROJECT # McGrath\_R2013.rvt  
FILE NAME

DRAWING NUMBER


**A301**  
Copyright BH+A, Inc.

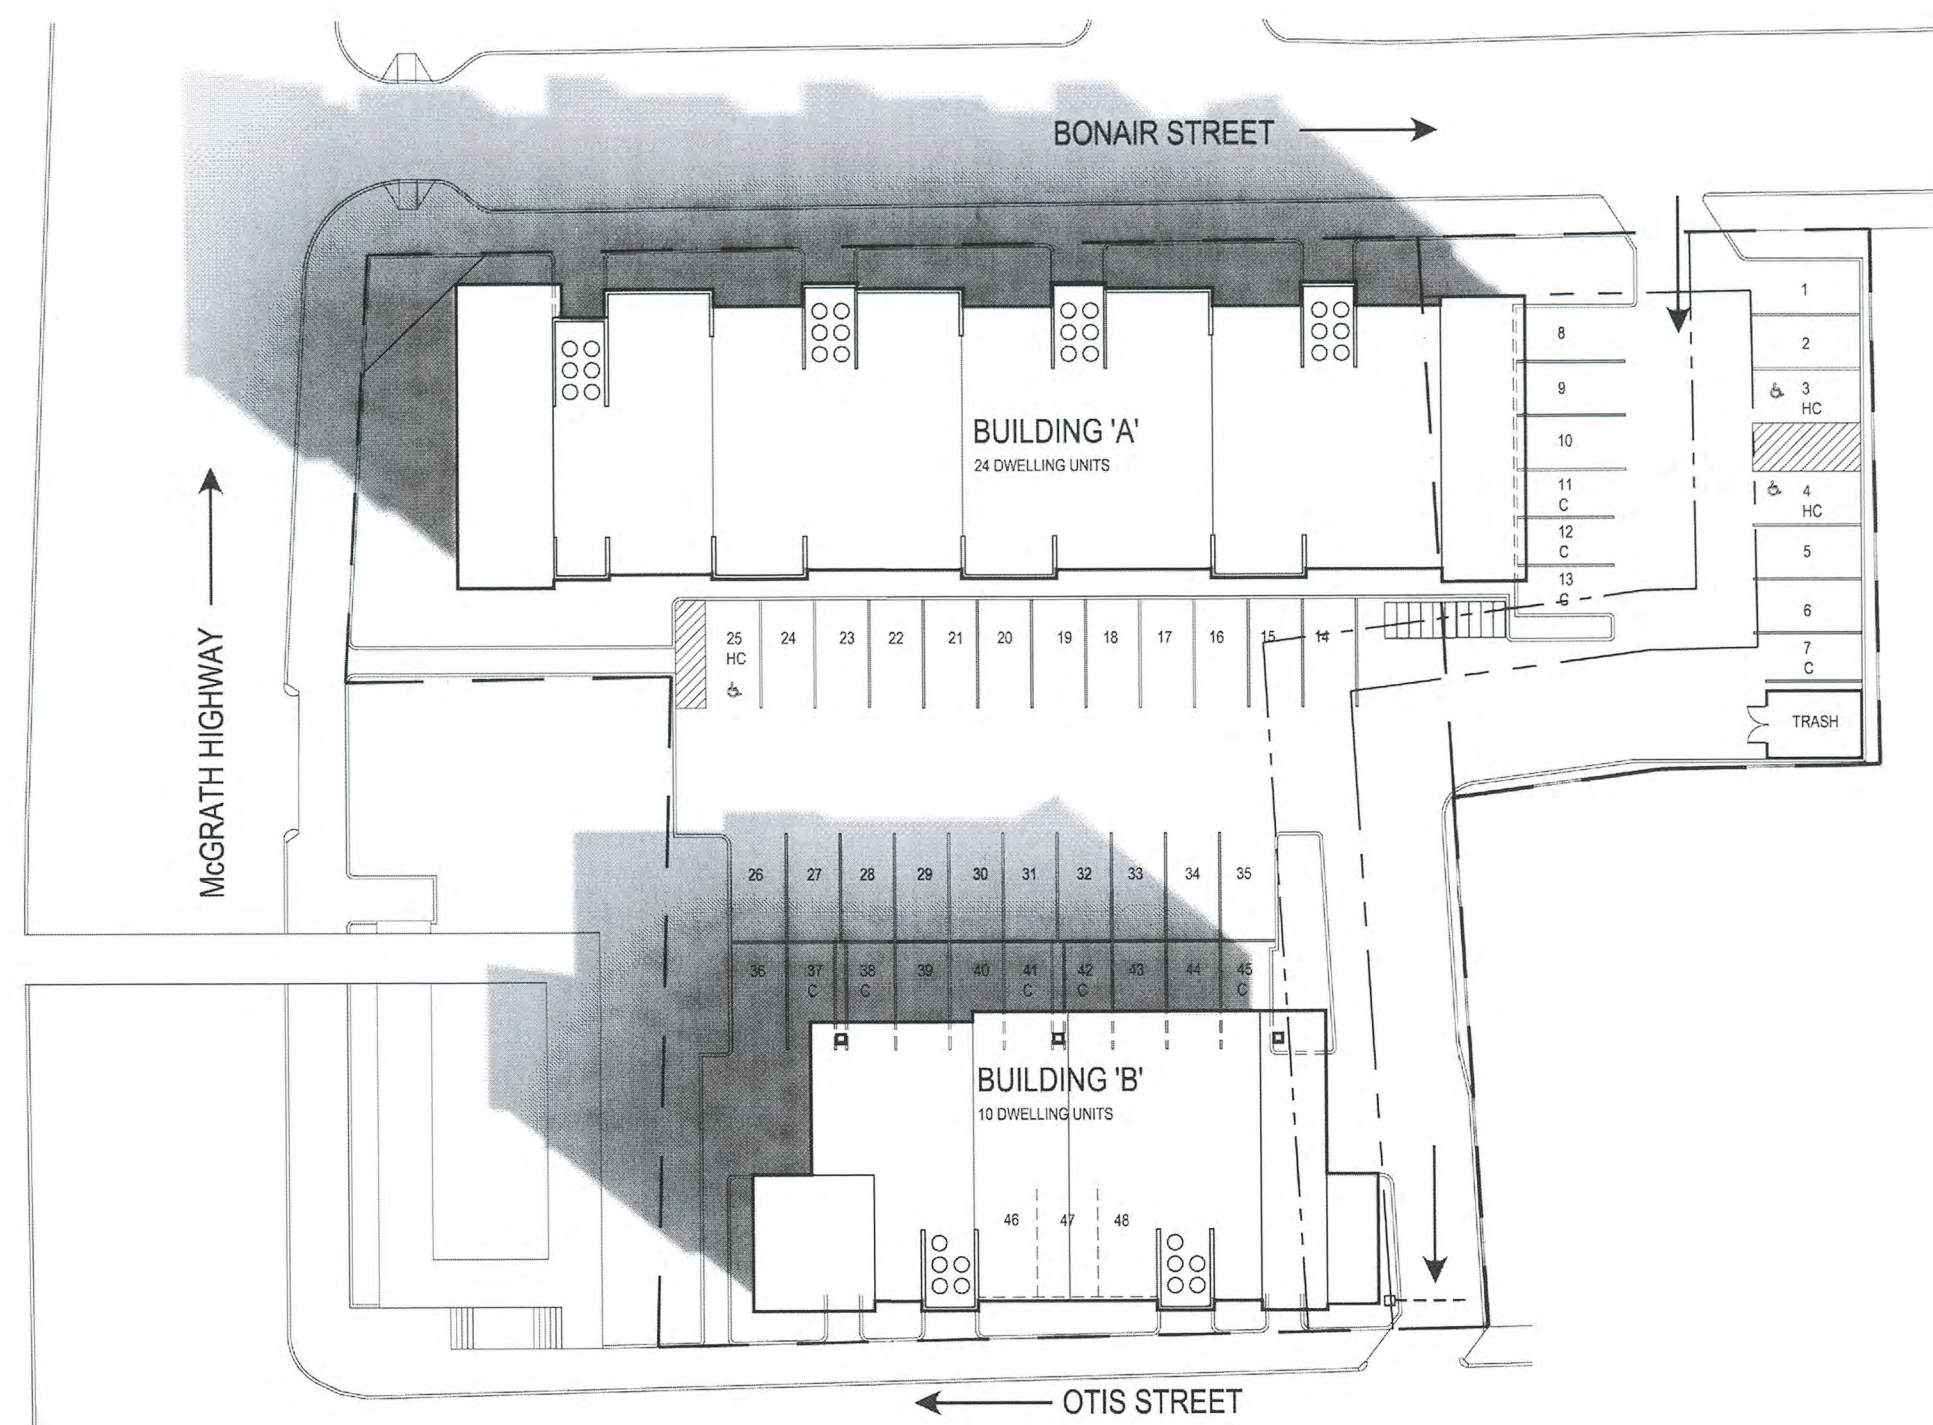

MORNING - 9 AM

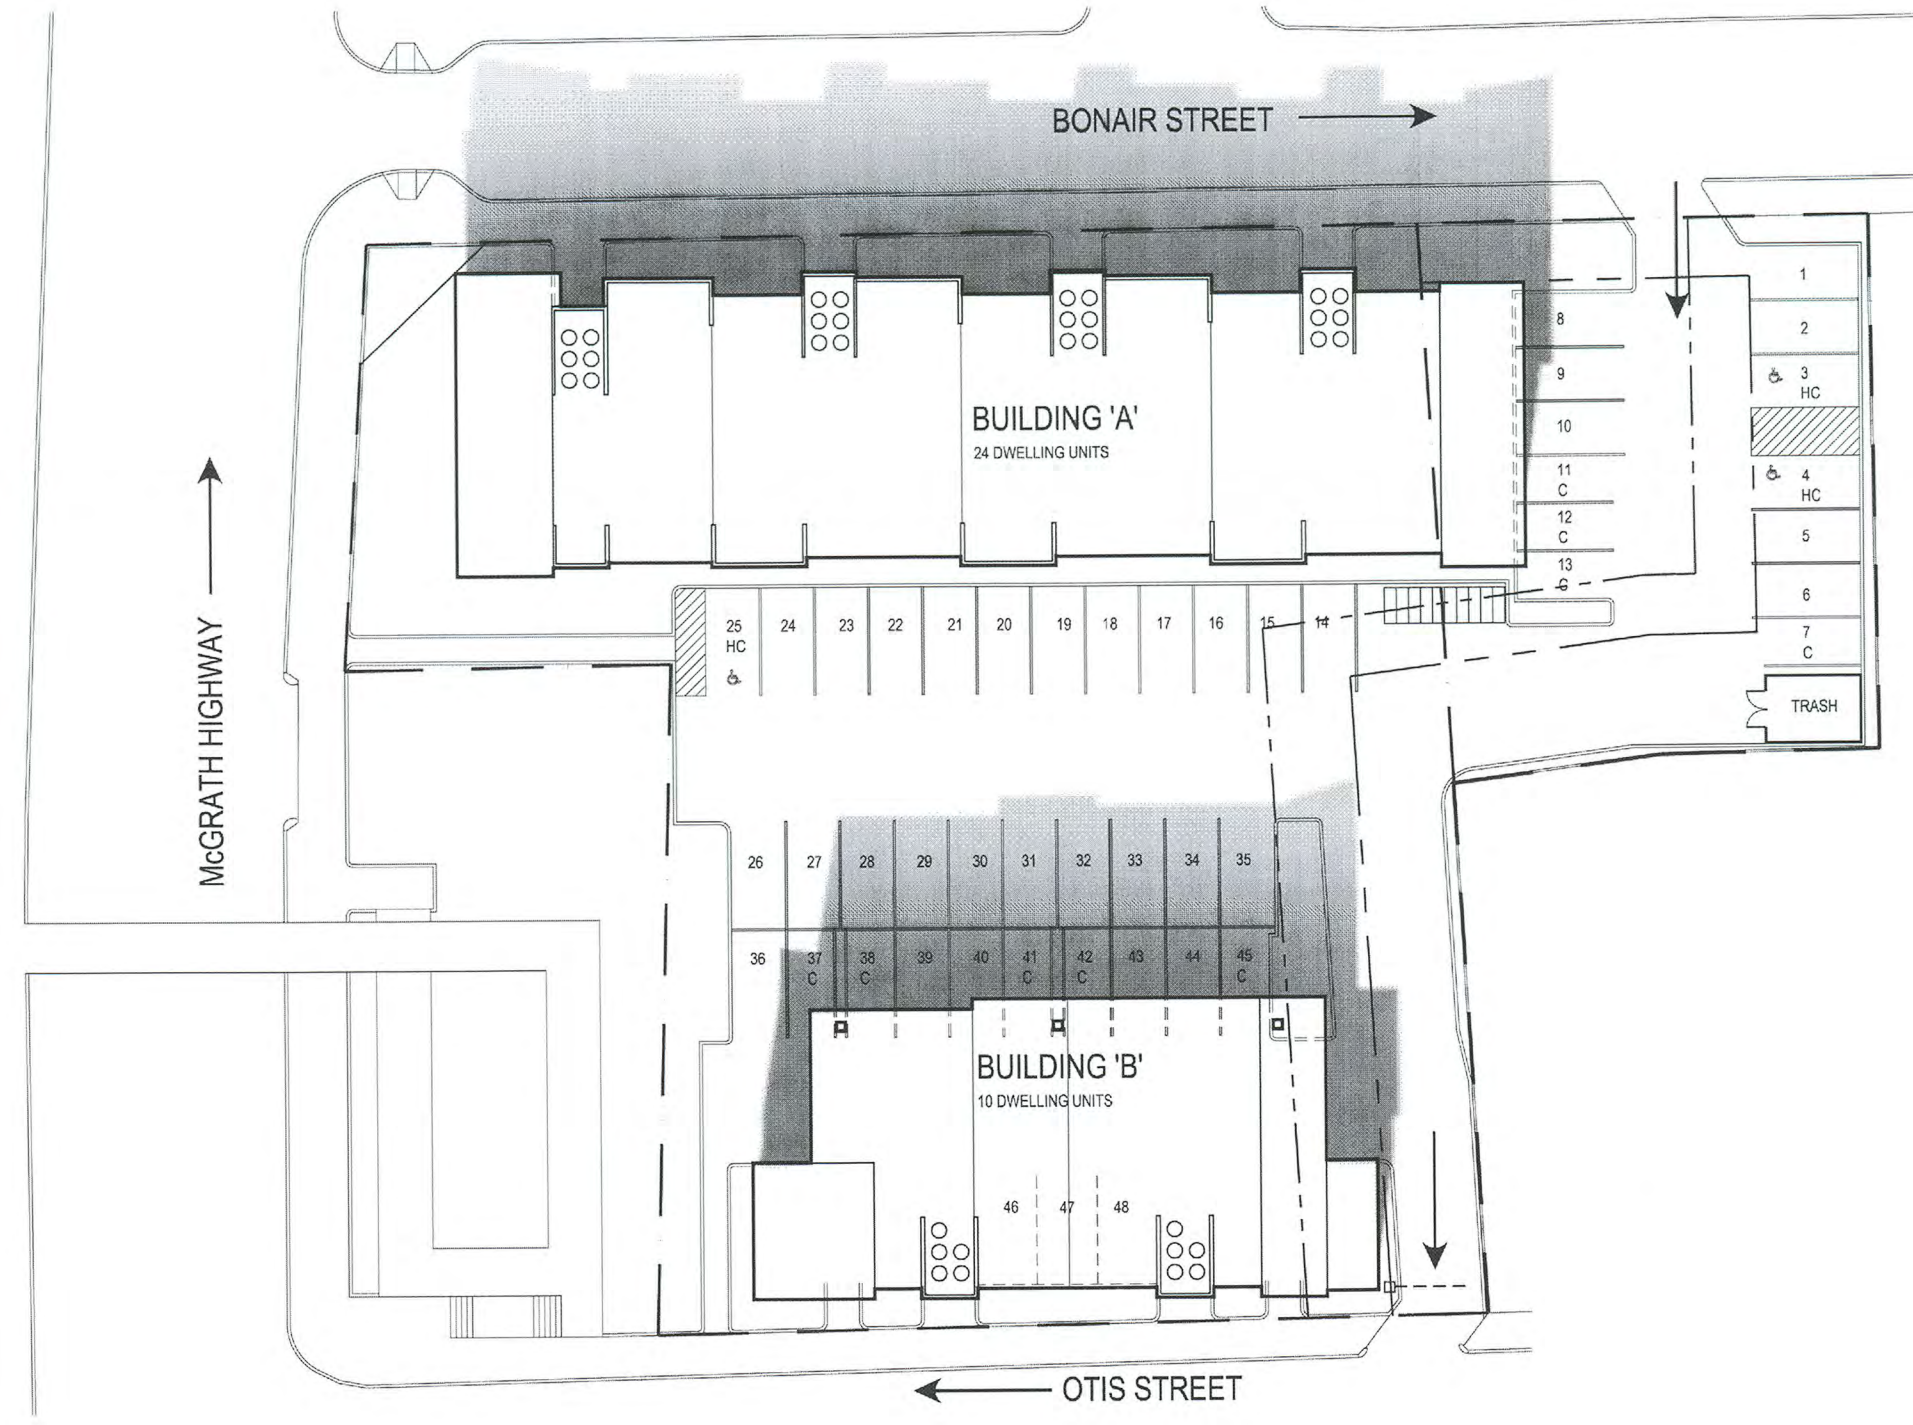

NOON - 12 PM

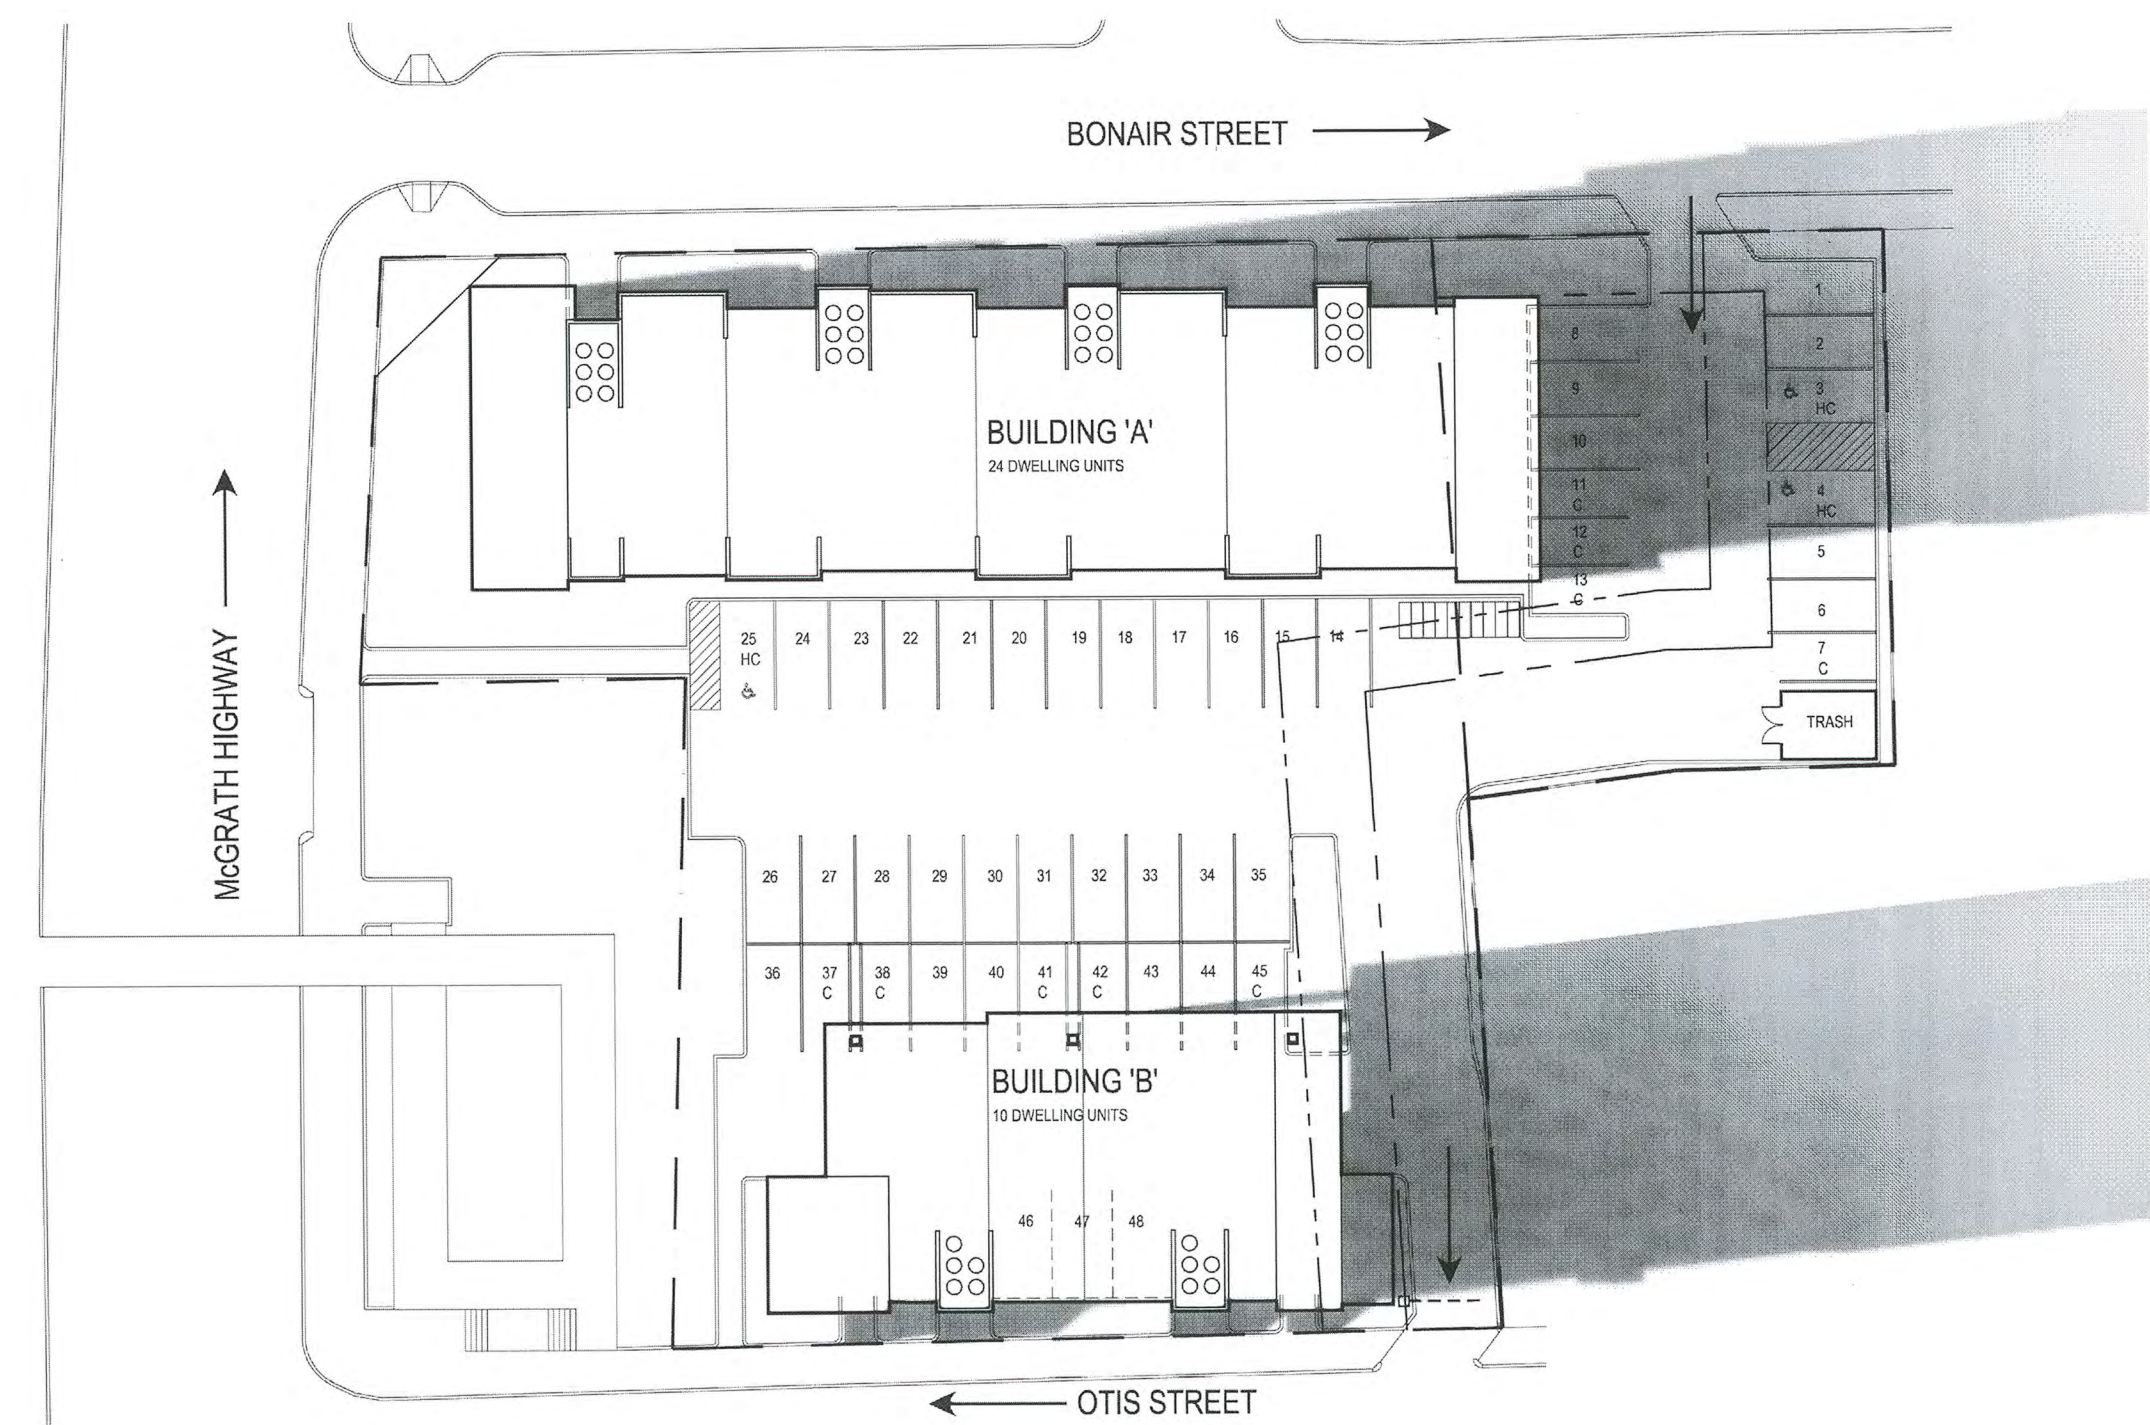

AFTERNOON - 5 PM

D:\Projects\3086 McGrath Highway\_R2013-2\_RN\one.rvt  
3/15/2013 2:27:48 PM RN

ARCHITECT

**bh+a**

Bargmann Hendrie + Archetype, Inc.  
300 A Street  
Boston, MA 02210  
617 350-0450 Tel

PROJECT NAME

**625 McGrath Highway**

625 McGrath Highway, Somerville, MA 02143

CLIENT

**BERKELEY INVESTMENTS**

121 High Street, 3rd Floor  
Boston, MA 02110

PROJECT TEAM

REVISIONS


|   |  |
|---|--|
| 1 |  |
| 2 |  |
| 3 |  |
| 4 |  |
| 5 |  |

DATE

DRAWING TITLE

**Shadow Study - Fall Equinox**

DRAWING INFORMATION

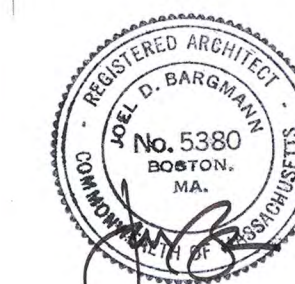

March 19, 2013

DATE OF ISSUE

DESCRIPTION

1/32" = 1'-0" RN

SCALE DRAWN BY


3086 McGrath\_R2013.rvt

PROJECT # FILE NAME


DRAWING NUMBER

**A302**


Copyright BH+A, Inc.

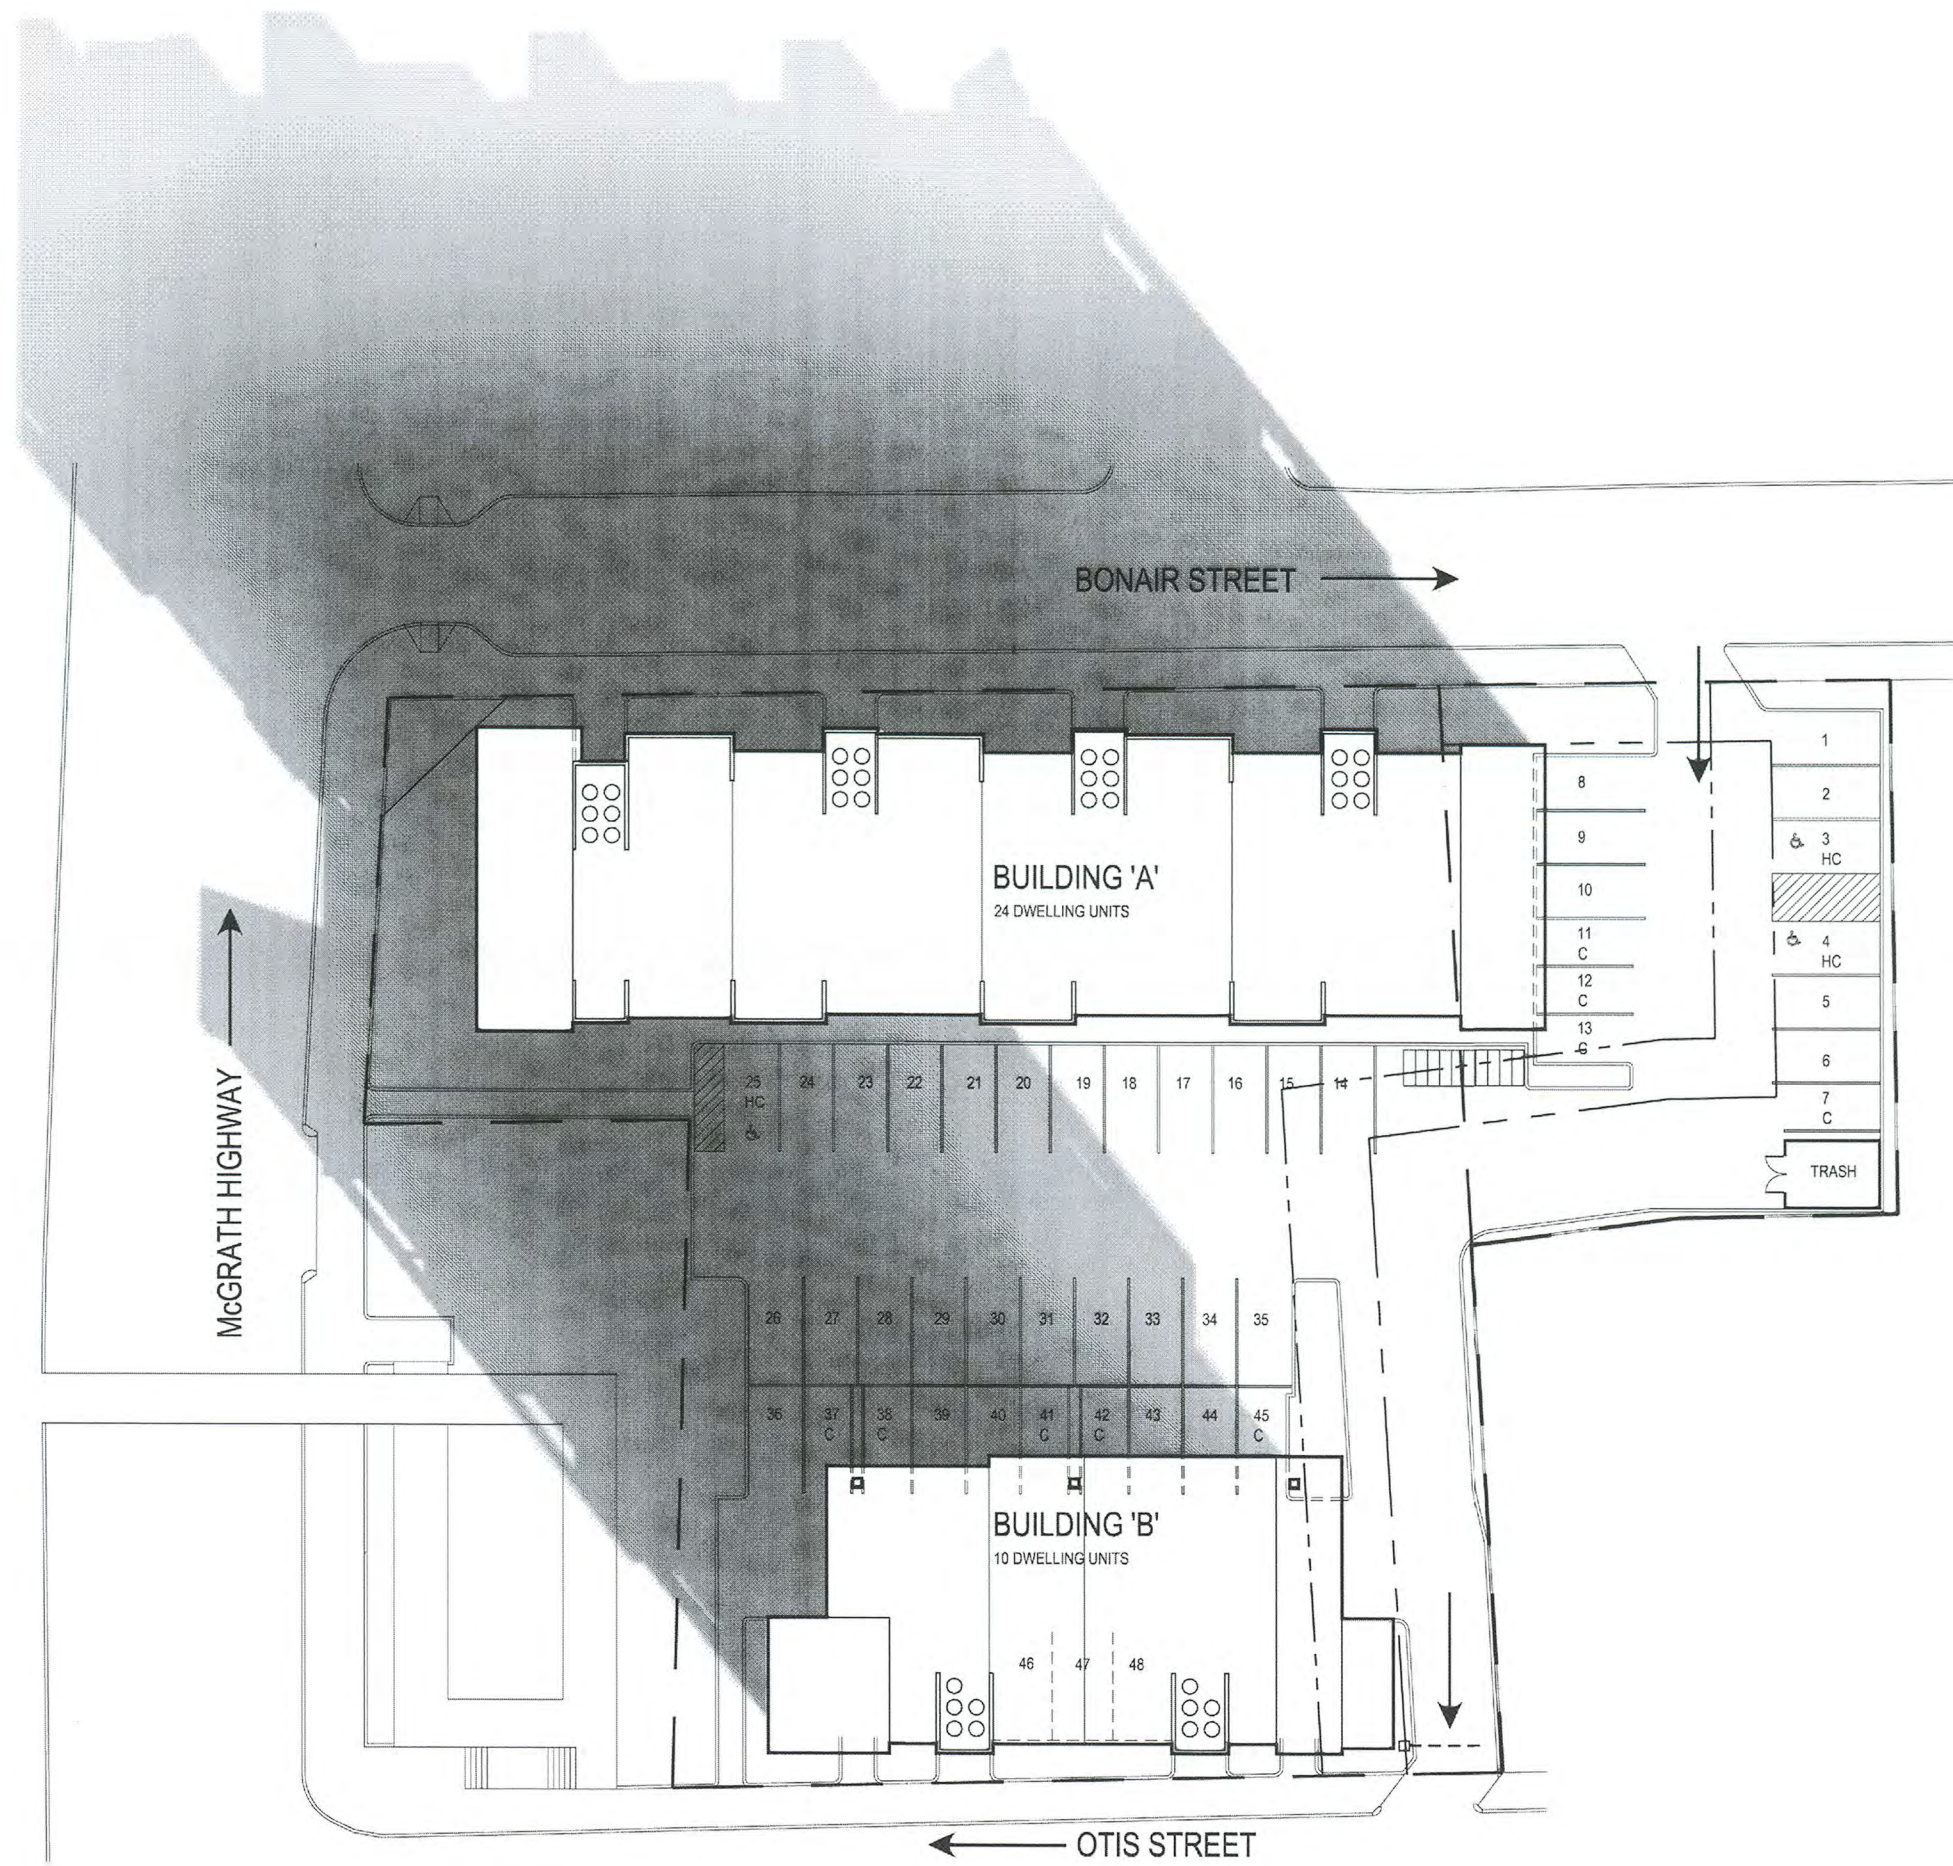

MORNING - 9 AM

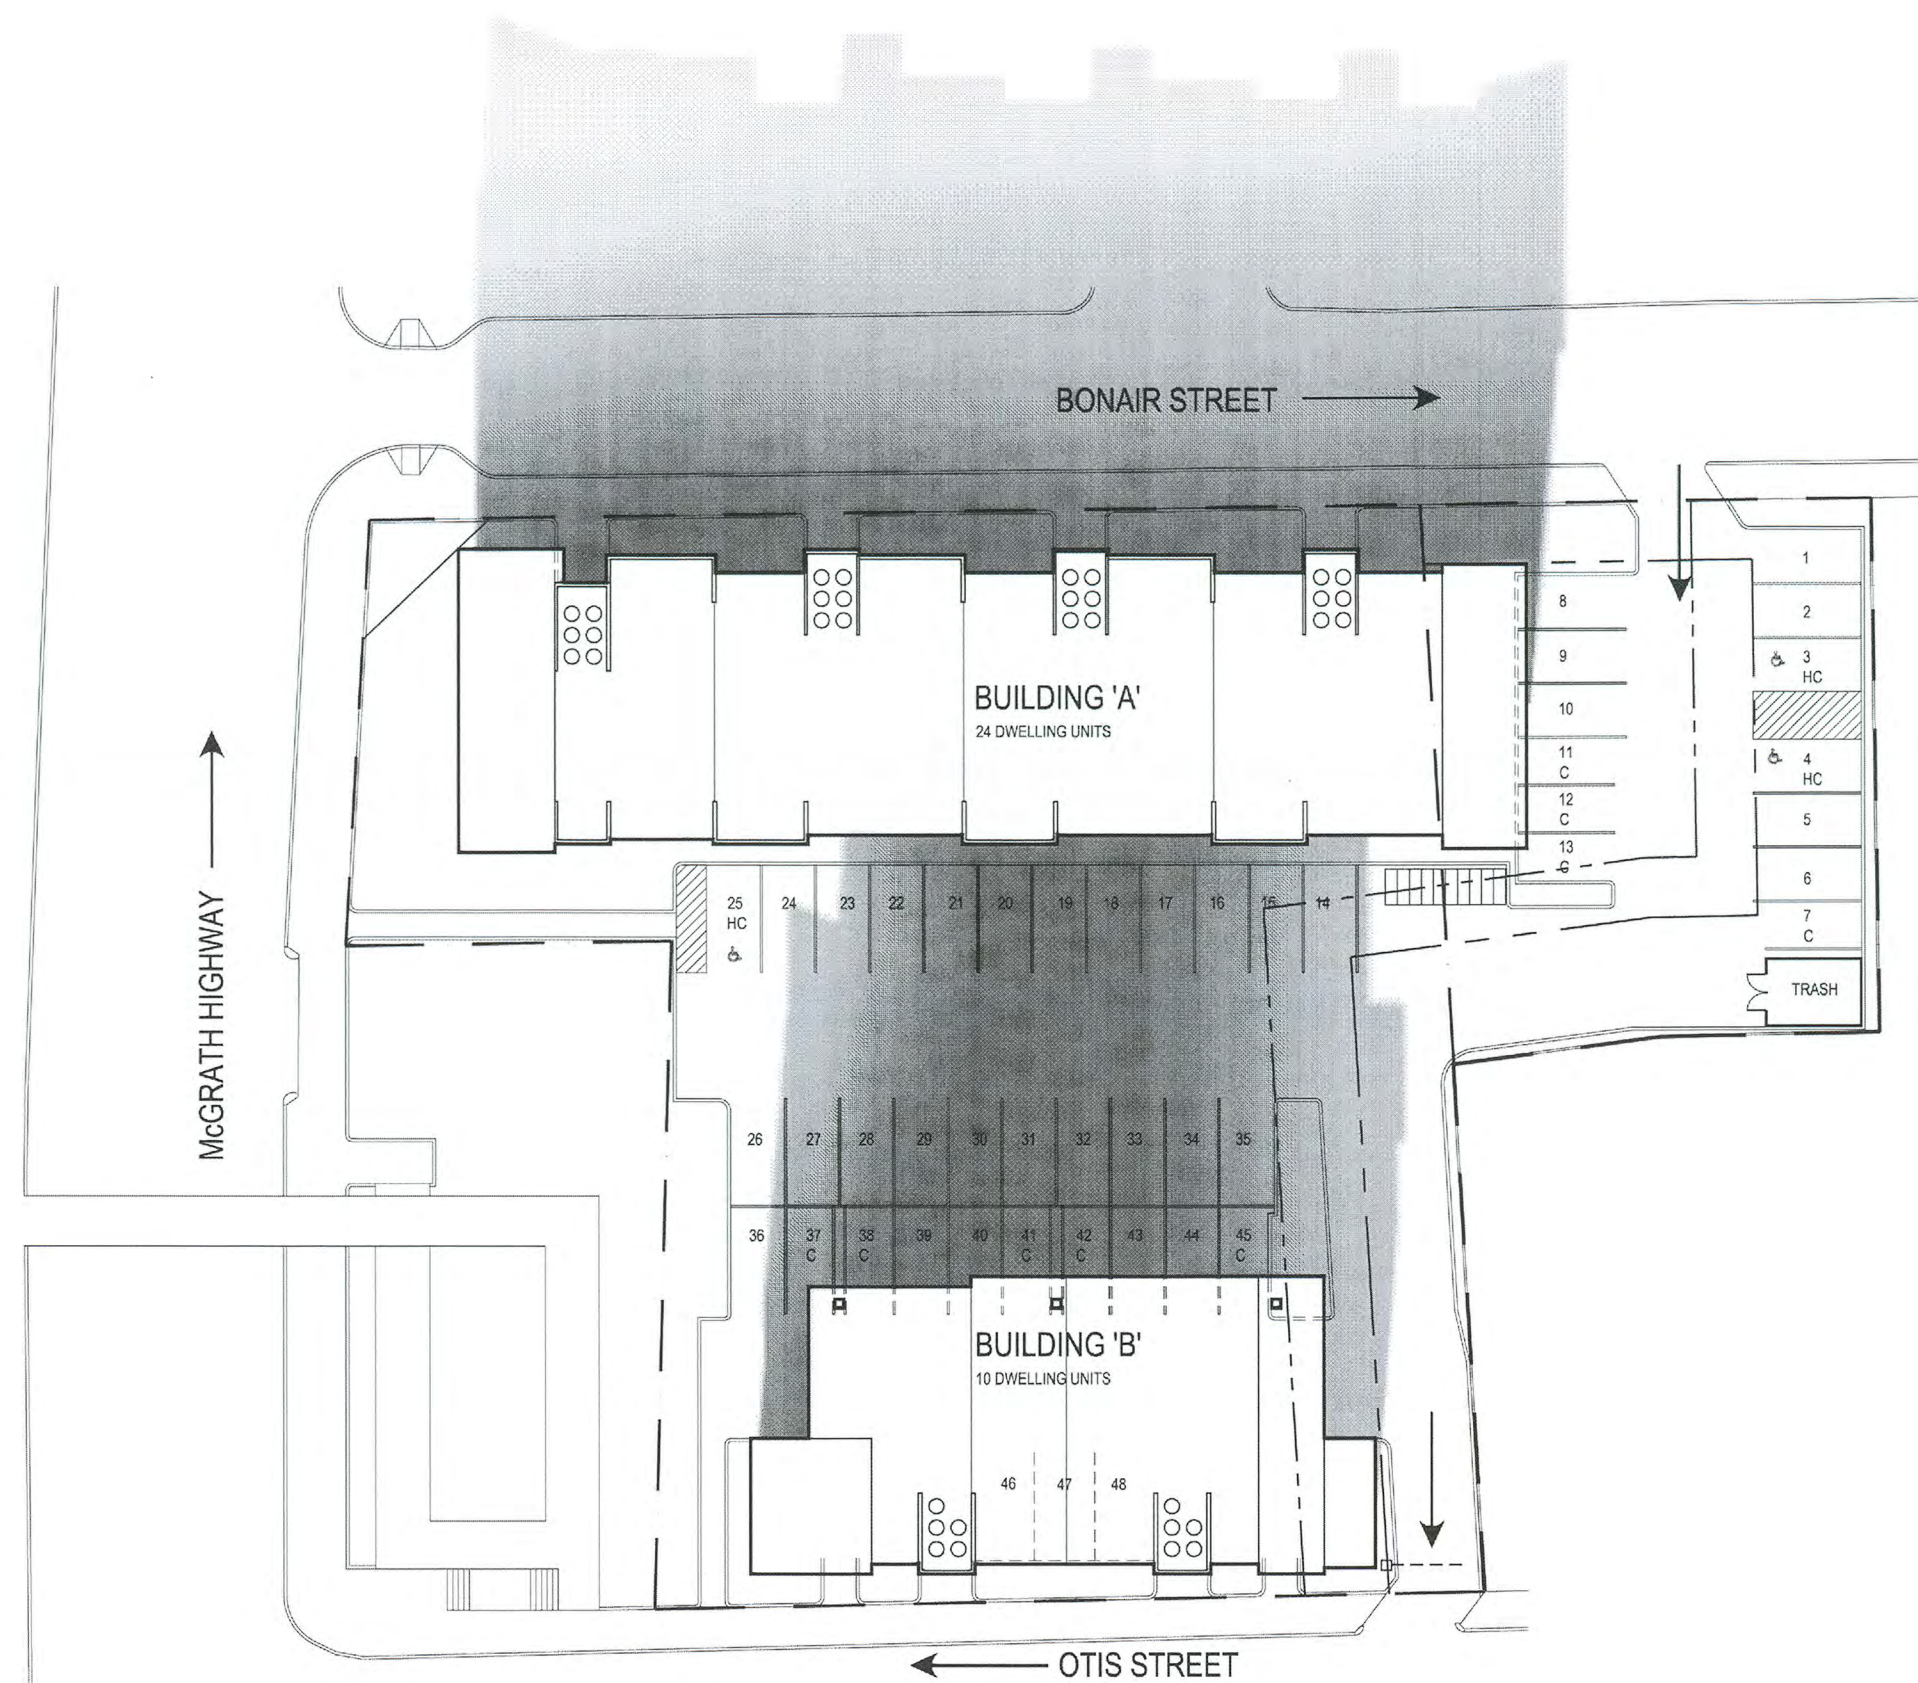

NOON - 12 PM

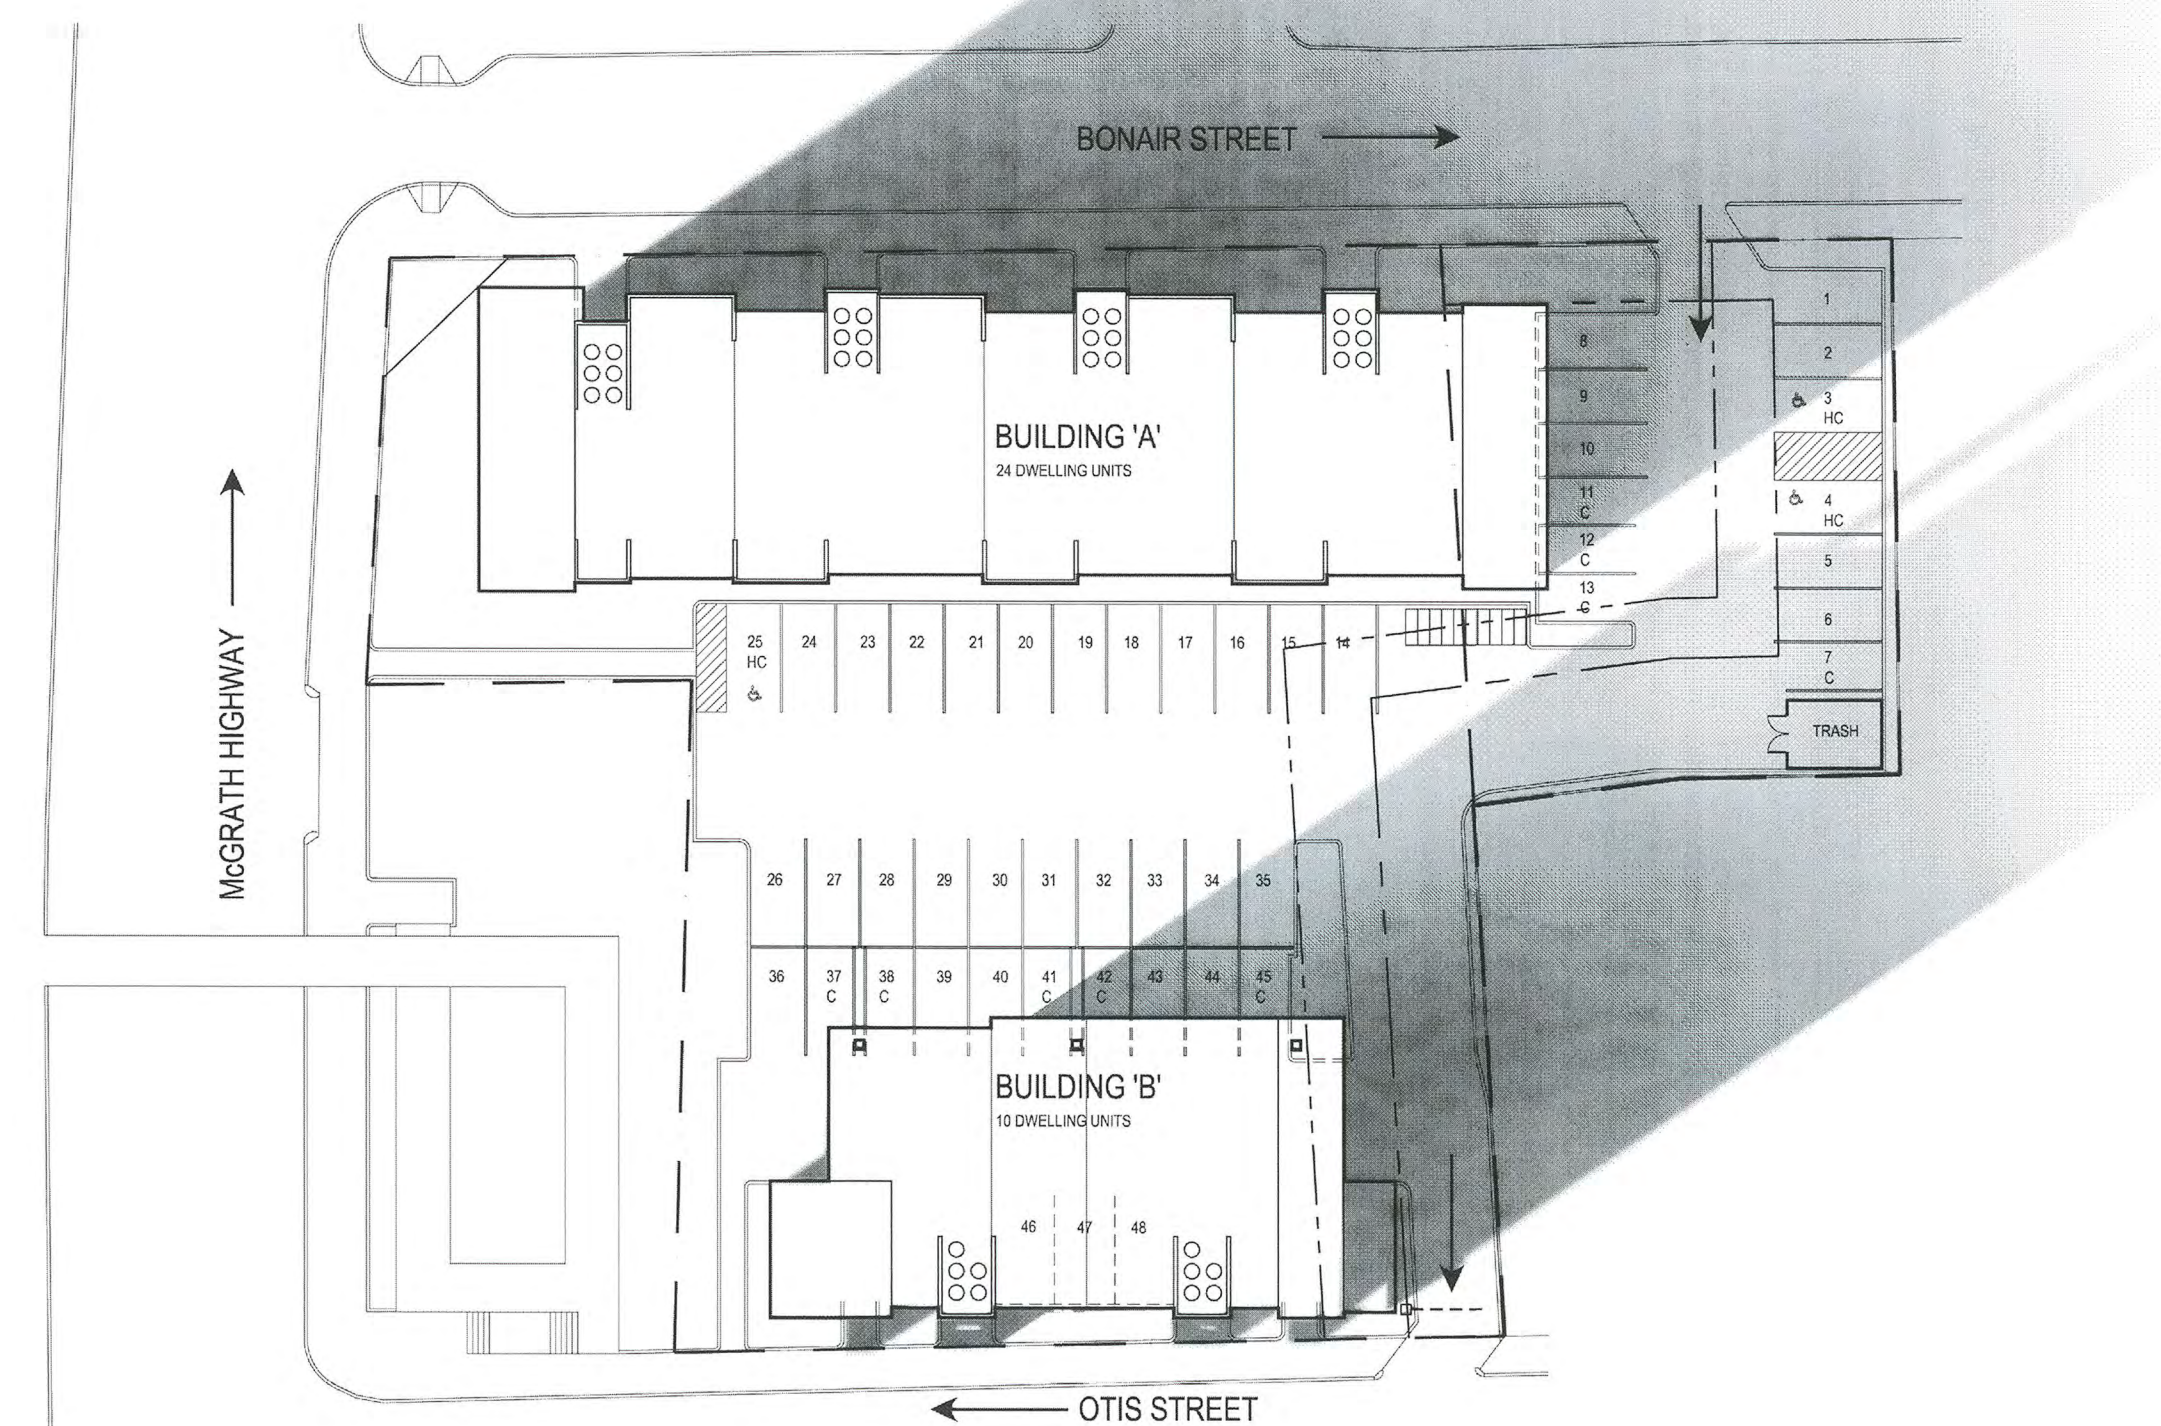

AFTERNOON - 5 PM

ARCHITECT

**bh+a**

Bargmann Hendrie + Archetype, Inc.  
300 A Street  
Boston, MA 02210  
617 350-0450 Tel

PROJECT NAME

**625 McGrath Highway**

625 McGrath Highway, Somerville,  
MA 02143

CLIENT

**BERKELEY INVESTMENTS**

121 High Street, 3rd Floor  
Boston, MA 02110

PROJECT TEAM

REVISIONS

|   |      |
|---|------|
| 1 |      |
| 2 |      |
| 3 |      |
| 4 |      |
| 5 | DATE |

DRAWING TITLE

**Shadow Study -  
Winter Solstice**

DRAWING INFORMATION



March 19, 2013

DATE OF ISSUE

DESCRIPTION

1/32"=1'-0" RN

SCALE DRAWN BY

3086 McGrath\_R2013.rvt

PROJECT # FILE NAME

DRAWING NUMBER

**A303**

Copyright BH+A, Inc.