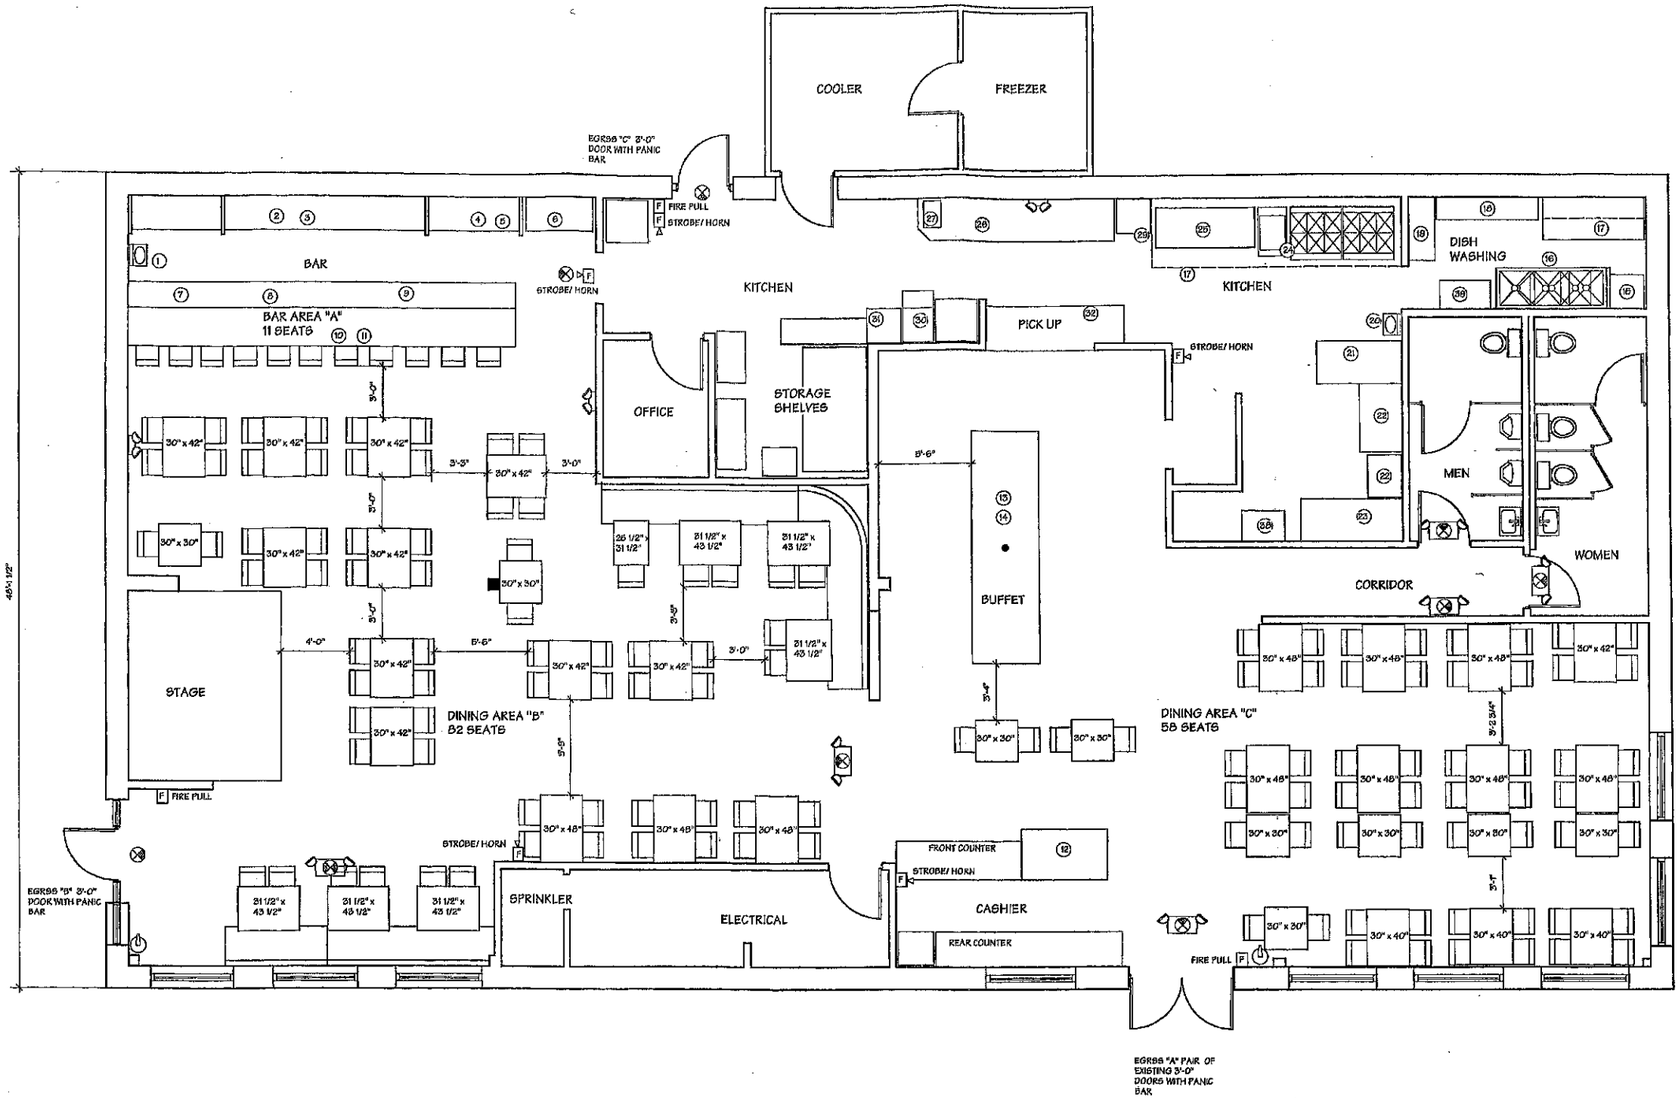

SEATING FLOOR PLAN SCALE: 1/4" = 1'-0"

SCOPE OF WORK:

1. SCOPE OF WORK WILL INCLUDE THE ADDITION OF A PREP SINK AND MOP SINK IN THE KITCHEN.
2. ALL OF THE DINING AREA WALLS WILL BE PAINTED.
3. ALL OF THE DINING AREA EXISTING FLOOR TILES WILL BE REPLACED WITH NEW TILES.

SHEET NO. 3 OF

SCALE: 1/4" = 1'-0"

OLIVEIRA'S STEAKHOUSE
120 WASHINGTON STREET
SOMERVILLE, MA

EXISTING SEATING FLOOR PLAN

04/27/ 2012 ISSUED FOR PERMITS

These service drawings were prepared as an instrument of service for the two-fold purpose of making the design available for the securing of construction costs for the project shown herein, although they have fulfilled their purpose when such is accomplished, they are complete building documents from which, have been prepared, the permit drawings which will be submitted to meet building requirements and site conditions. ALL DIMENSIONS SHALL BE CHECKED AND VERIFIED.

REPRODUCTION OF ALL OR ANY PART OF THESE DRAWINGS IS PROHIBITED WITHOUT THE WRITTEN CONSENT OF DOMENIC SICARI ASSOCIATES, LTD.

DOMENIC SICARI ASSOCIATES, LTD
ARCHITECTURE AND INTERIOR DESIGN
672 CAMBRIDGE STREET, BRIGHTON, MA 02135
TEL: 781-783-1638 FAX: 781-783-7722
EMAIL: DSICARI@BELLSOUTH.NET WWW.DSICARI.COM