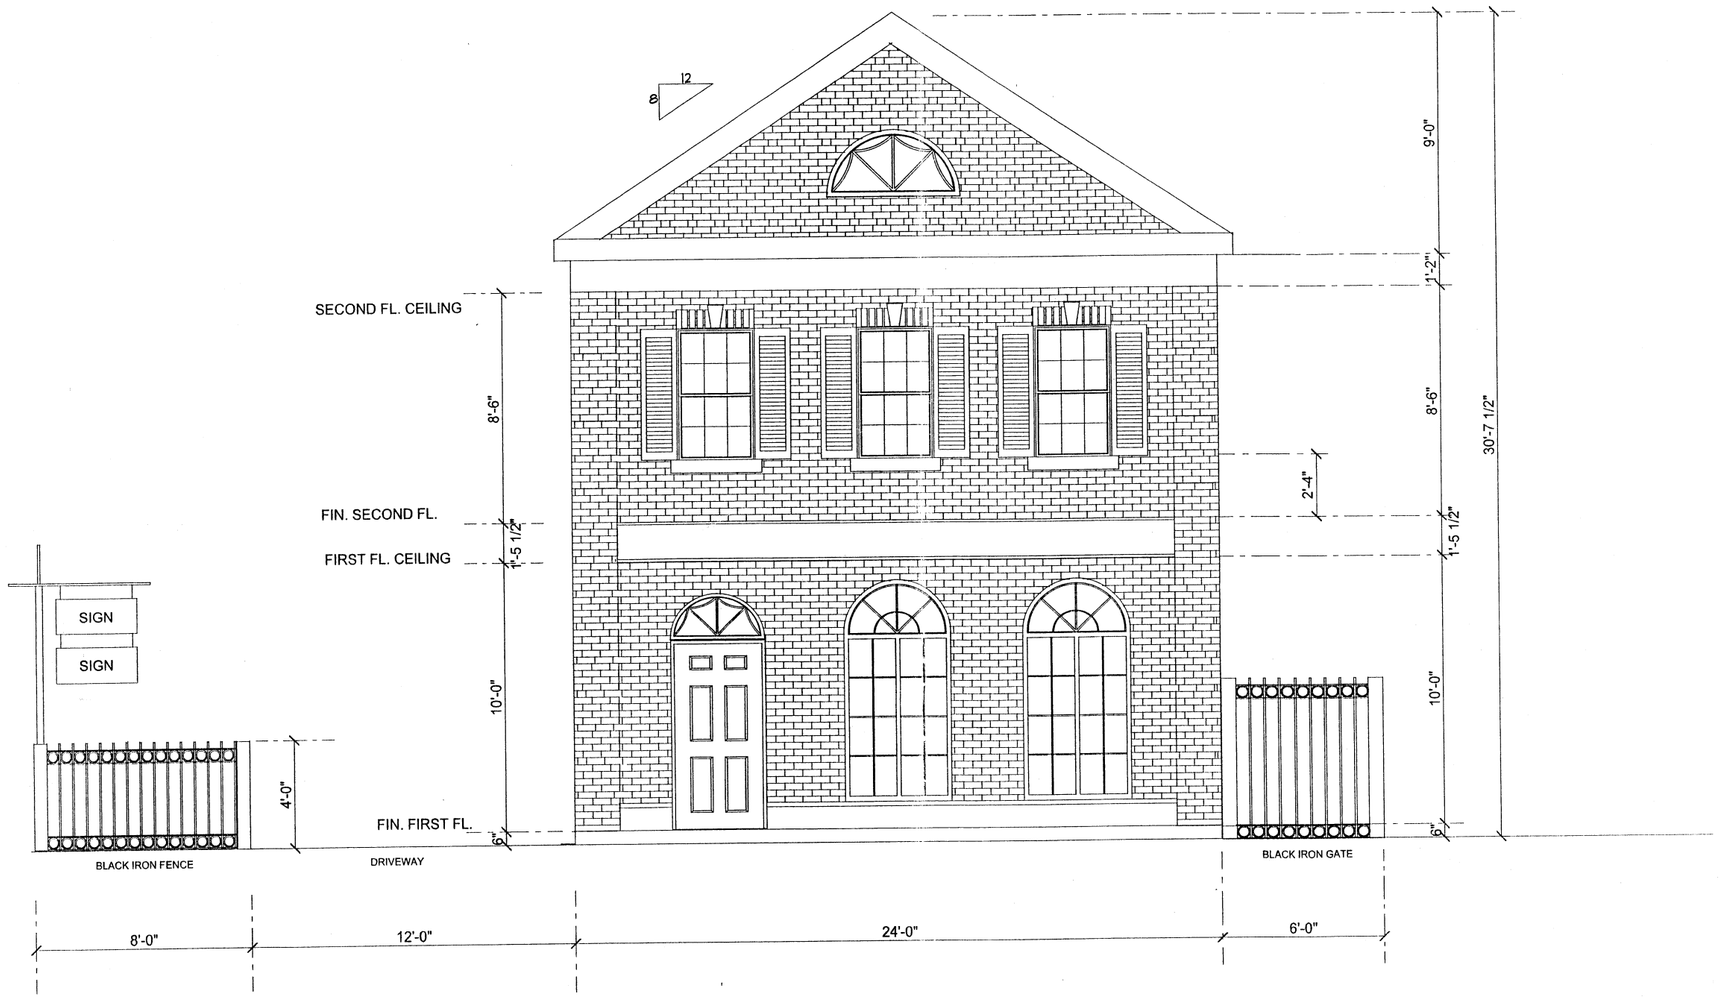

FRONT ELEVATION

Scale: 1/4" =1'-0"

2009 JUN -2 A 8:50

CITY CLERK'S OFFICE
SOMERVILLE, MA

SCALE: AS SHOWN	APRIL 30, 2009
DRAWN BY: P.F.M.	REVISIONS:
TITLE SHEET	A - 1

KEN SPERA
BEACON STREET
SOMERVILLE, MA

VISION DESIGN & CONSTRUCTION, INC.
14 WESTERN AVENUE
WAKEFIELD, MA 01880
(781) 246-7571

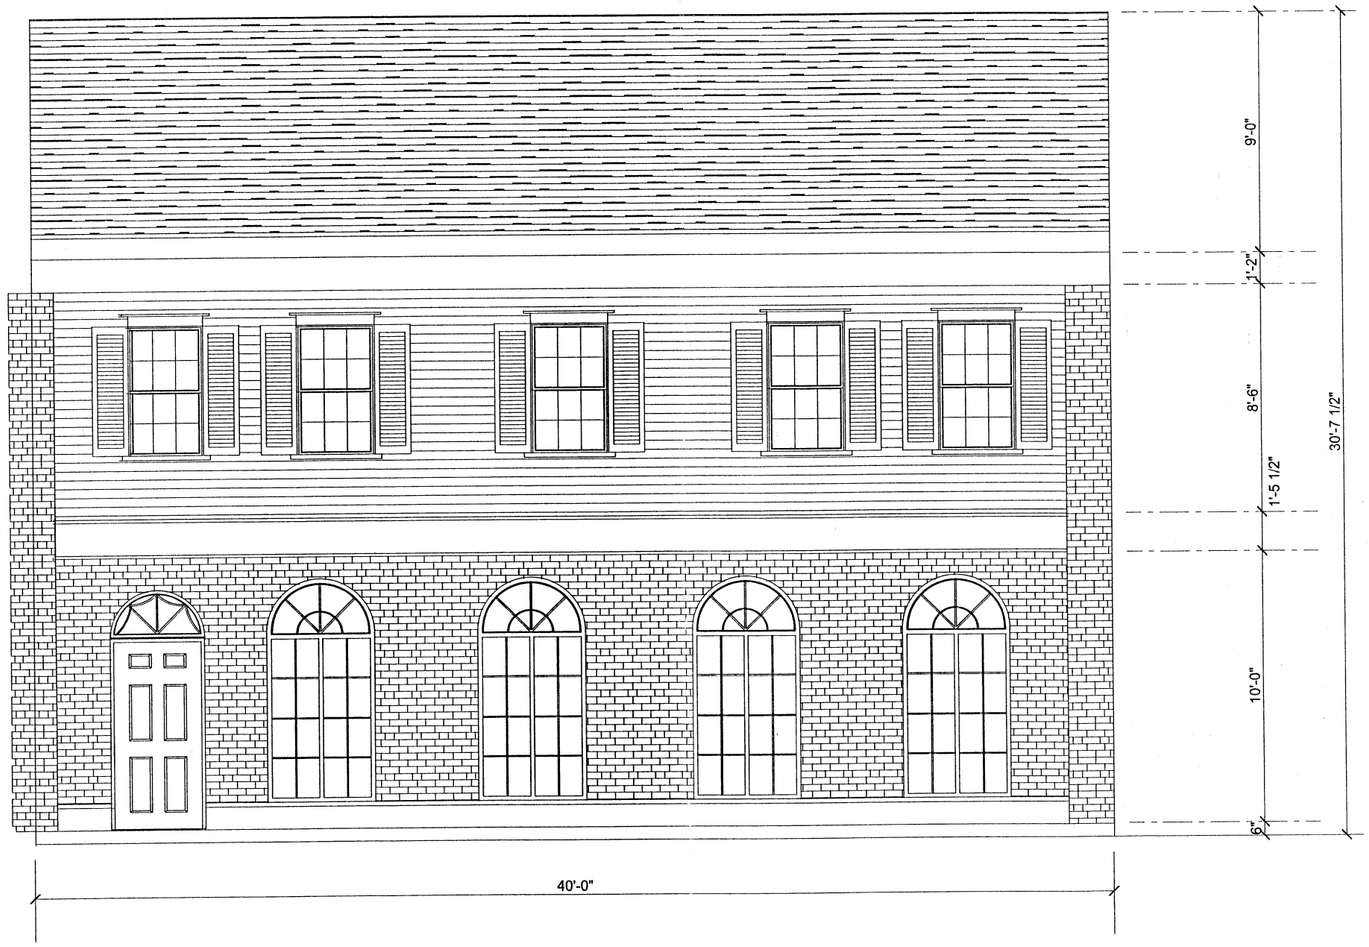

LEFT ELEVATION - PHASE ONE

Scale: 1/4" = 1'-0"

SCALE: AS SHOWN

APRIL 30, 2009

DRAWN BY: P.F.M.

REVISIONS:

LEFT ELEVATION

A - 4

KEN SPERA
BEACON STREET
SOMERVILLE, MA

VISION DESIGN & CONSTRUCTION, INC.
14 WESTERN AVENUE
WAKEFIELD, MA 01880
(781) 246-7571

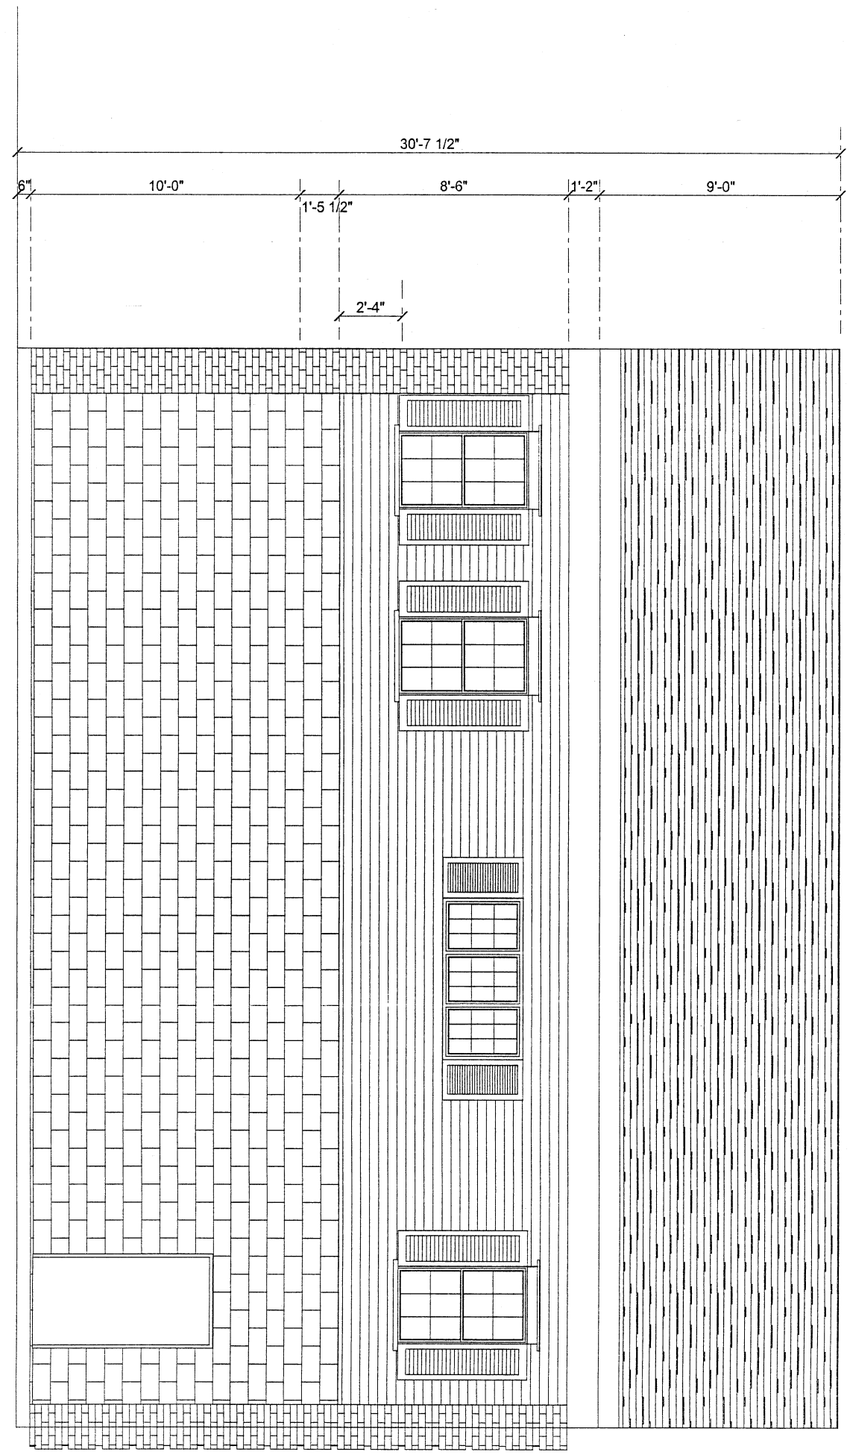

RIGHT ELEVATION - PHASE ONE

Scale: 1/4" = 1'-0"

VISION DESIGN & CONSTRUCTION, INC.
14 WESTERN AVENUE
WAKEFIELD, MA 01880
(781) 246-7571

KEN SPERA
BEACON STREET
SOMERVILLE, MA

SCALE: AS SHOWN	APRIL 30, 2009
DRAWN BY: P.F.M.	REVISIONS:
RIGHT ELEVATION	A - 3