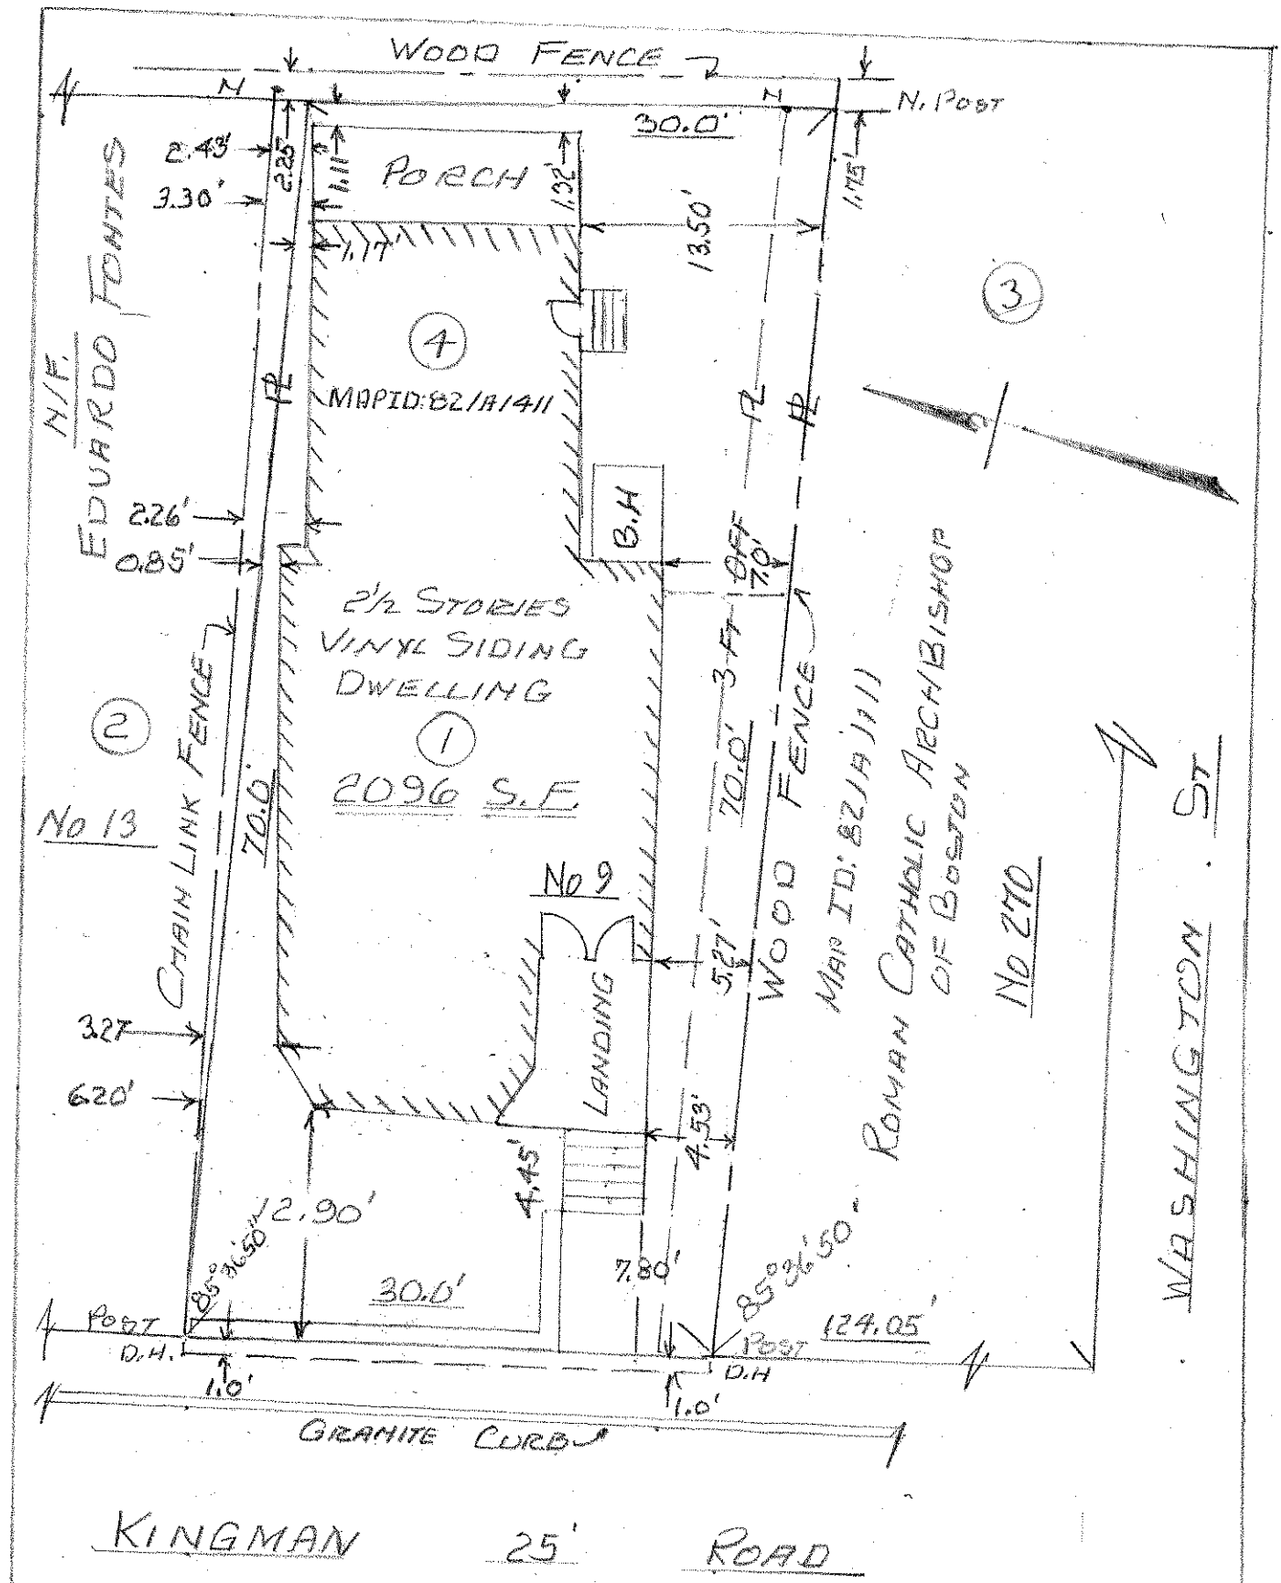

I HEREBY CERTIFY THAT THIS INSTRUMENT SURVEY WAS MADE IN THE FIELD AND IT CONFORMS TO THE RULES AND REGULATIONS OF THE CITY OF SOMERVILLE AND THE REGISTRY OF DEEDS AT THE TIME OF CONSTRUCTION. ALSO IN PREPARING THIS CERTIFIED PLOT PLAN.

COMMONWEALTH OF MASSACHUSETTS
ALEXANDER CRUCIOLI
No. 10300
PROFESSIONAL LAND SURVEYOR

11/13/12

ALEXANDER CRUCIOLI — DATE

PLAN OF LAND
IN
SOMERVILLE — MASS

SCALE: 1" = 10' NOV. 13, 2012

SURVEYOR ALEX. CRUCIOLI

ACRES
ENGINEERS, SURVEYORS.
57 WINTHROP RD.
CHELSEA, MA.
PHONE-FAX. (617) 884-5911

GRAPHIC SCALE

0 10 20